FM 973 ULTIMATE

PRELIMINARY
SUBJECT TO CHANGE

TEXAS DEPARTMENT OF TRANSPORTATION
PRELIMINARY DESIGN SCHEMATIC
FM 973
TRAVIS & WILLIAMSON COUNTY
CSJ: 1200-02-036, 1200-01-026, 2295-01-026

TUSHAR TRIVALDAS, P.E. – DISTRICT ENGINEER
AUSTIN DISTRICT

CURRENT ADT: 21,470 (2023)
PROJECTED ADT: 64,700 (2050)

FM 973
FROM US 290
TO SAMSUNG HIGHWAY

FROM STA 324+67 TO STA 1508+57.19

GEOMETRIC SCHEMATIC LAYOUT

NET LENGTH OF PROJECT: 76,750 FEET = 14.54 MILES
BEGIN PROJECT STA: 324+67
ENDING: 0+12.19 FEET = 14.54 MILES

ROADWAY	FUNCTIONAL CLASSIFICATION	ROADWAY FACILITY	DESIGN SPEED
FM 973 MAINLANES	FREEWAY PRINCIPAL ARTERIAL	SUBURBAN FREEWAY EXPRESSWAY	65 MPH 60 MPH
RAMPS FRONTAGE ROAD SIDE STREETS	FREEWAY COLLECTOR PRINCIPAL ARTERIAL URBAN COLLECTOR	RAMP FRONTAGE ROAD RAMP LOCAL ROAD	50 MPH 55-60 MPH 50 MPH 30 MPH

MAXIMUM SUPERELEVATION RATE (emax) = 6%



SURVEY DATUM: TEXAS CENTRAL ZONE 4203 | TRAVIS COUNTY
ADJUSTED TO SURFACE USING NAD 83/HARN NAD 83 GULF, SCALE FACTOR: 1.00013

LOCATION MAP N.T.S.

PRELIMINARY
SUBMITTED FOR REVIEW
Trafficon ____ DAVID ARMENTA, PE ____ 12/2025
Signature ____ Name ____ Date
Texas Department of Transportation
DR. HUANTONG

PLAT & ROW(S) DOCUMENT

Date

DESIGN STANDARDS, USED
TRAVIS COUNTY STANDARDS, 2012
TEXAS MANUAL ON UNIFORM TRAFFIC CONTROL DEVICES (TMUTCD), 2023
AASHTO GREEN BOOK, 2018

SUBMITTED FOR APPROVAL
RECOMMENDED BY:

CULVERTS DRAFT DEVELOPMENT
RECOMMENDED BY:

PROJECT MANAGER, P.E.
ALI JAVITZ
PROJECT MANAGER


DISTRICT DESIGN ENGINEER

APPROVED BY:

AREA ENGINEER

DIRECTOR, TRANSPORTATION PLANNING & DEVELOPMENT



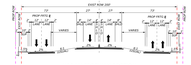

URBAN FREEWAY SECTION
SINGLE LANE
(SEE PLAN AND PROFILE FOR ADDITIONAL OR VARIABLE WIDTH)




URBAN FREEWAY SECTION
(SEE PLAN AND PROFILE FOR ADDITIONAL OR VARIABLE WIDTH)





FM 973 CONNECTION FROM US 290E

PLAN VIEW LEGEND


- EXISTING CENTERLINE/ROADWAY
- EXISTING ROW
- PROPOSED CENTERLINE/ROADWAY
- PROPOSED ROW
- EXISTING TRAFFIC DIRECTION
- PROPOSED TRAFFIC DIRECTION
- PROPOSED CONTROL OF ACCESS
- TUNNEL ELEMENTS (WITH PUMP STNRS)
- PROPOSED BRIDGE
- PROPOSED RETAINING WALL (RW)
- PROPOSED SOUND WALL (SW)
- EXCAVED STAB BUILDUP
- PROPOSED PAVELINE
- PROPOSED RAISED MEDIAN/CURB/GUTTER
- PROPOSED CURB & GUTTER
- PROPOSED SIDEWALK
- PROPOSED SHARED USE PATH or SIDEWALK
- PROPOSED BRIDGE RAILING, or STAIRS
- NEW ELEVATION CONTOURS, or STAIRS
- REMOVAL

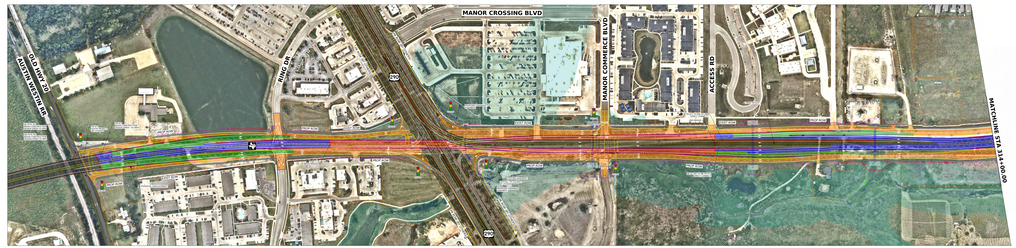

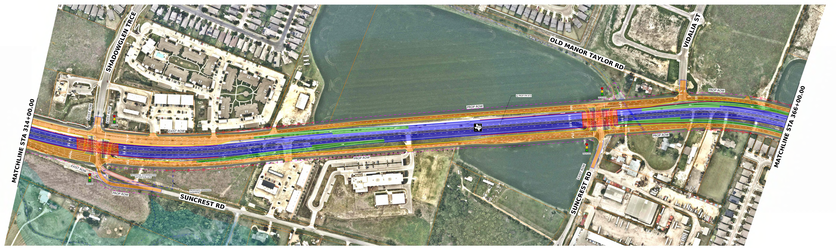


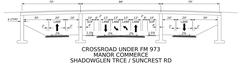

CROSSROAD UNDER FM 973
MANOR COMMERCE /
SHADOWGLEN TRCE / SUNCREST RD

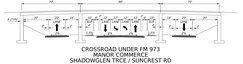


CROSSROAD UNDER FM 973
MANOR COMMERCE /
SHADOWGLEN TRCE / SUNCREST RD

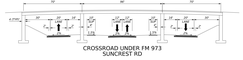


CROSSROAD UNDER FM 973
SUNCREST RD



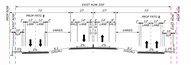

URBAN FREEWAY SECTION
SINGLE LANE
(SEE PLAN AND PROFILE FOR ADDITIONAL OR VARIABLE WIDTH)

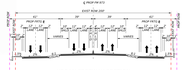

URBAN FREEWAY SECTION
(SEE PLAN AND PROFILE FOR ADDITIONAL OR VARIABLE WIDTH)

SHEET 2 OF 4 SHEET CIVIL ENGINEERING SCHEMATIC PLAN SET, TITLED "TEXAS DEPARTMENT OF TRANSPORTATION, PRELIMINARY DESIGN SCHEMATIC, FM 973, WILLIAMSON COUNTY, CSJ: 1200-01-036, 1200-02-026, 2295-01-27 - THE DOCUMENT INCLUDES TECHNICAL ENGINEERING SCHEMATICS RELATED TO ROADWAY AND TRAFFIC IMPROVEMENTS. DETAILED ENGINEERING IS PROVIDED ON ALL SHEETS. FOR QUESTIONS WITH SPECIFIC CONTENT, CONTACT FRIOST AUSTIN DISTRICT AT (512) 832-7000 OR TXUYTTH USERS CONTACT (713) OR 800-735-2989

TYLIN TECH
TYLIN INTERNATIONAL
301 Congress Ave, Suite 1300
Austin, TX 78701
512.328.1011
TBPE Firm No. 3120
TBPLS Firm No. 10194382

SHEET 02 OF 08
ULTIMATE

PRELIMINARY DESIGN SCHEMATIC
TRAVIS & WILLIAMSON COUNTY

Texas Department of Transportation

TEXAS DEPARTMENT OF TRANSPORTATION
PRELIMINARY DESIGN SCHEMATIC
FM 973
TRAVIS & WILLIAMSON COUNTY
CSJ: 1200-02-036, 1200-01-026, 2295-01-026

TUCKER FERGUSON, P.E. - DISTRICT ENGINEER
AUSTIN DISTRICT

CURRENT ADT : 21,470 (2023)
PROJECTED ADT: 84,700 (2050)

FM 973 FROM US 290 TO SAMSUNG HIGHWAY

FROM STA 251+57.19 TO STA 1009+37.12

GEOMETRIC SCHEMATIC LAYOUT


DRAFT PRELIMINARY DESIGN SCHEMATIC FM 973

©2026 by Texas Department of Transportation; all rights reserved

NET LENGTH OF PROJECT: 75,779.93 FEET = 14.35 MILES
ROADWAY: 67,658.71 FEET = 12.81 MILES
BRIDGE: 8,121.22 FEET = 1.54 MILES

ROADWAY	FUNCTIONAL CLASSIFICATION	ROADWAY FACILITY	DESIGN SPEED
FM 973 MAINLANES	FREEWAY	SUBURBAN FREEWAY	65 MPH
	PRINCIPAL ARTERIAL	BOULEVARD	55 MPH
RAMPS	N/A	RAMP	50 MPH
FRONTAGE ROAD	COLLECTOR	FRONTAGE ROAD	55-60 MPH
SIDE STREETS	RURAL COLLECTOR	LOCAL ROAD/	35 MPH
	URBAN COLLECTOR	LOCAL ROAD	30 MPH

MAXIMUM SUPERELEVATION RATE (emax) = 6%

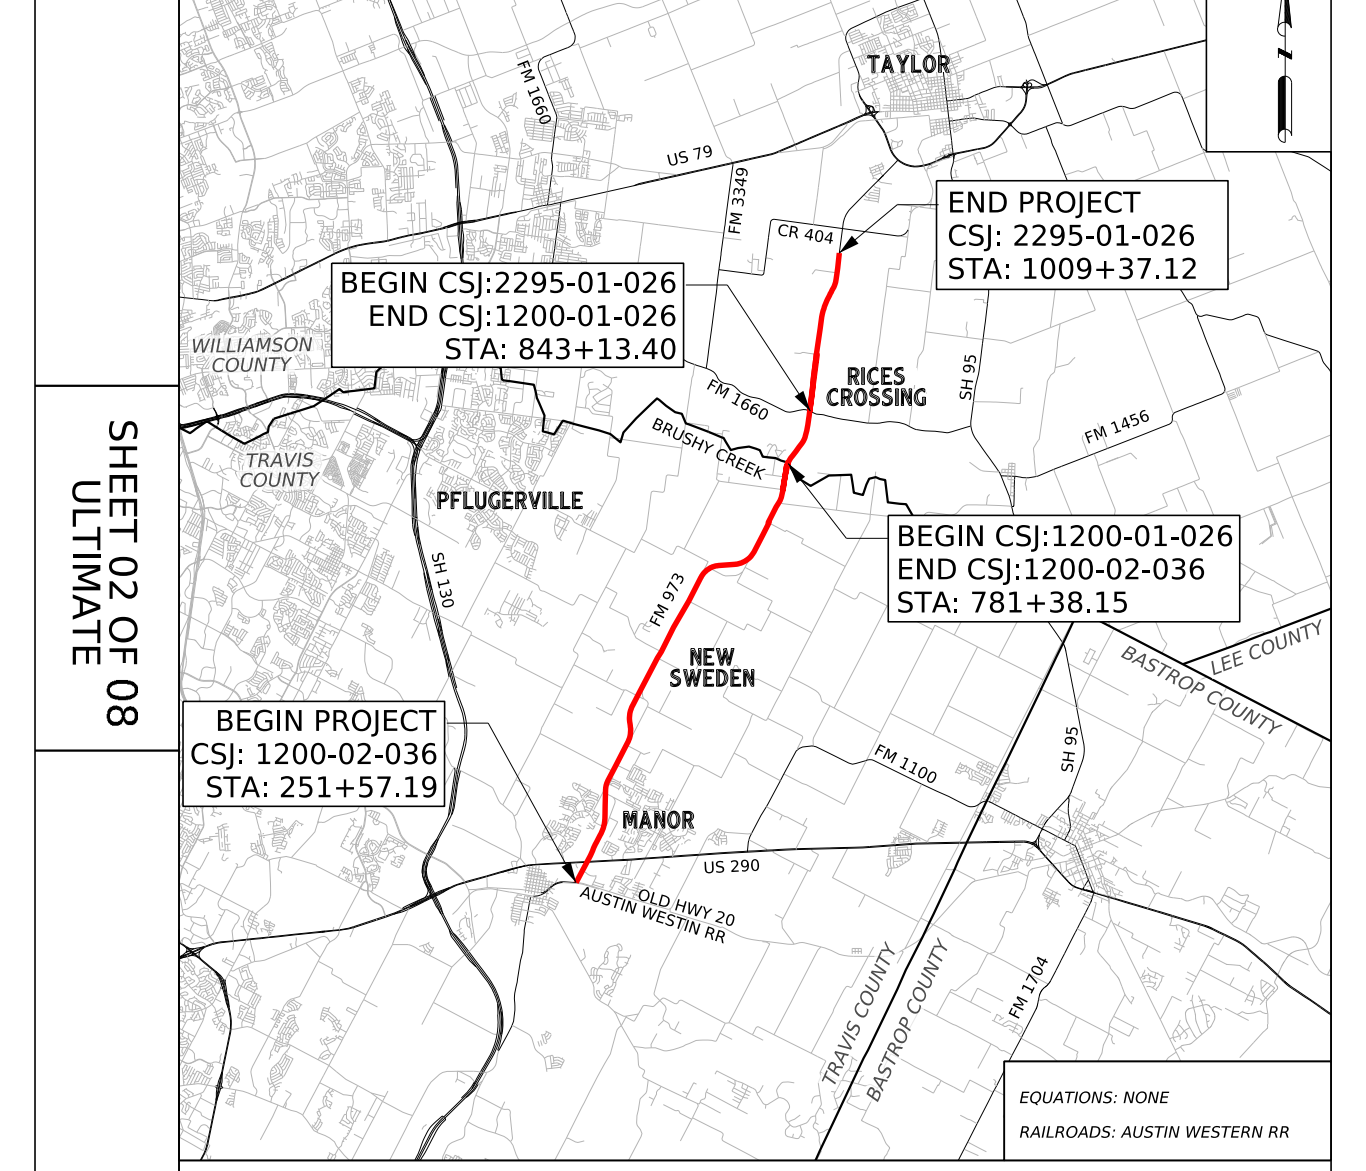

LOCATION MAP : N.T.S.

SURVEY DATA: TEXAS CENTRAL ZONE #4203 (TRAVIS COUNTY)
ADJUSTED TO SURFACE USING COMBINED SCALE FACTOR 1.0001

SHEET 02 OF 08
ULTIMATE

PRELIMINARY
SUBMITTED FOR REVIEW
Engineer: CHAD GARDINER, P.E.
P.E. No.: 93793 Date: 11/9/2026
Signature:
NOT FOR CONSTRUCTION, BIDDING OR PERMITTING

DESIGN STANDARDS USED
TXDOT ROADWAY DESIGN MANUAL: 2024
TXDOT HYDRAULIC DESIGN MANUAL: 2019
TRB HIGHWAY CAPACITY MANUAL: 2022
TEXAS MANUAL OF UNIFORM CONTROL DEVICES: 2011

HORZ SCALE: 1"=100' (0 50 100 200)
VERT SCALE: 1"=10' (10 5 0 10)

TETRA TECH
Texas PE Firm Reg. #F-929
4801 Southwest Pkwy, Pkwy 1, Suite 185, Austin, Texas 78735
T +1 512 328 5771 E transport@tetratech.com

NOT A BIDDING DOCUMENT
DATE


SUBMITTED FOR APPROVAL FOR FURTHER PROJECT DEVELOPMENT
RECOMMENDED BY
RECOMMENDED BY
ADVANCED PROJECT DEVELOPMENT DIRECTOR
DISTRICT DESIGN ENGINEER
RECOMMENDED BY
APPROVED BY
PROJECT MANAGER, P.E.
P.E. #XXXXX
PROJECT MANAGER
AREA ENGINEER
DIRECTOR, TRANSPORTATION PLANNING & DEVELOPMENT

Design Filename: pw://tetratech-us-pw.bentley.com:rpsgroup-pw-01/Documents/_Projects/HOU-DA/008283 TxDOT HOU 2020 7x7 S&E - FM 973 - WA1/07.00 CADD/FM 973/01-Schematic-PER Exhibits/SHEETS/SOUTH PM EXH 10152026/FM973_SCHEM_02_ULT_SOUTH PM 2026.dgn
Printer Driver: pw://tetratech-us-pw.bentley.com:rpsgroup-pw-01/Documents/_Support/Bentley/CONNECT/Configuration/Organization-Civil/TXDOT 2022/Pltcfg/pdf-c.pltcfg
Pen Table: pw://tetratech-us-pw.bentley.com:rpsgroup-pw-01/Documents/_Support/Bentley/CONNECT/Configuration/Organization-Civil/TXDOT 2022/Pltcfg/TX_Pen.tbl
Plotted on: 11/9/2026
Scale: 1:0.0833345


PLAN VIEW LEGEND
- PROPOSED CENTERLINE/BASELINE
- EXISTING ROW
- PROPOSED ROW
- PROPOSED DRAINAGE EASEMENT
- PARCEL LINE
- EXISTING TRAFFIC DIRECTION
- PROPOSED TRAFFIC DIRECTION
- PROPOSED CONTROL OF ACCESS
- FLEXIBLE DELINIATORS (WITH PAINT STRIPE)
- POTENTIAL DISPLACEMENT
- PROPOSED RETAINING WALL (MSE)
- PROPOSED RETAINING WALL (STACKED STONE BLOCK)
- PROPOSED MAINLANE
- PROPOSED FRONTAGE ROAD, CROSS STREETS & DRIVEWAYS
- PROPOSED RAMPS
- PROPOSED BRIDGE LIMITS
- PROPOSED RIPRAP
- PROPOSED SHARED USE PATH & SIDEWALKS
- ADJACENT PROJECTS (ROAD), BY OTHERS
- ADJACENT PROJECTS (BRIDGE), BY OTHERS
- FM 973 NORTH PROJECT
- REMOVAL

FM 973 ULTIMATE


PRELIMINARY
SUBJECT TO CHANGE

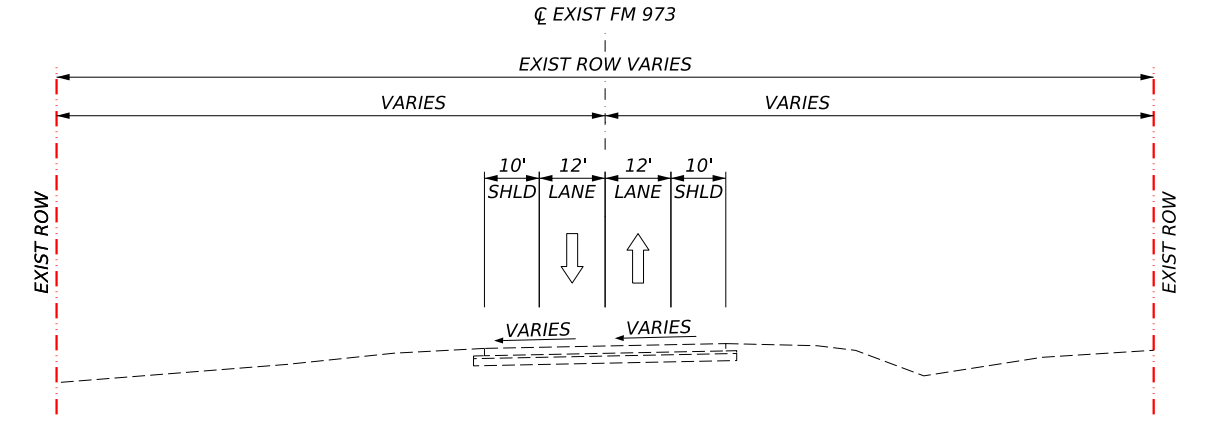


EXISTING FM 973

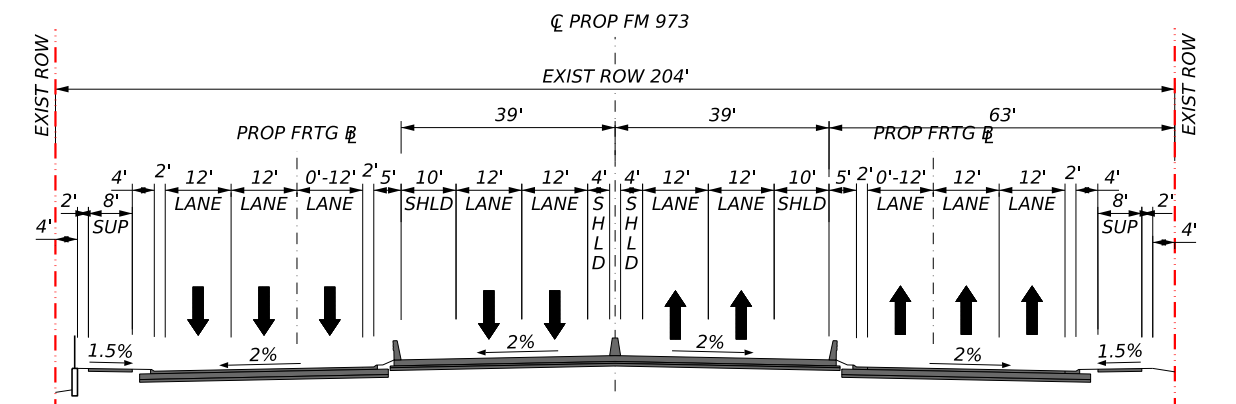



URBAN FREEWAY SECTION
TINAJERO WAY TO EAST OF ARNHAMN LANE

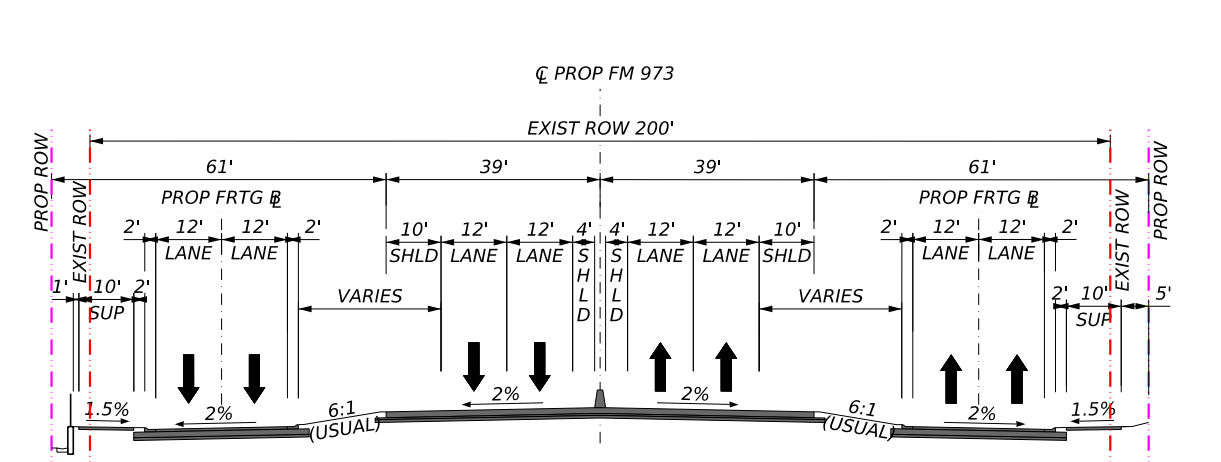


URBAN FREEWAY SECTION
EAST OF ARNHAMN LANE
(SEE PLAN VIEW FOR LOCATION OF PROPOSED ROW)

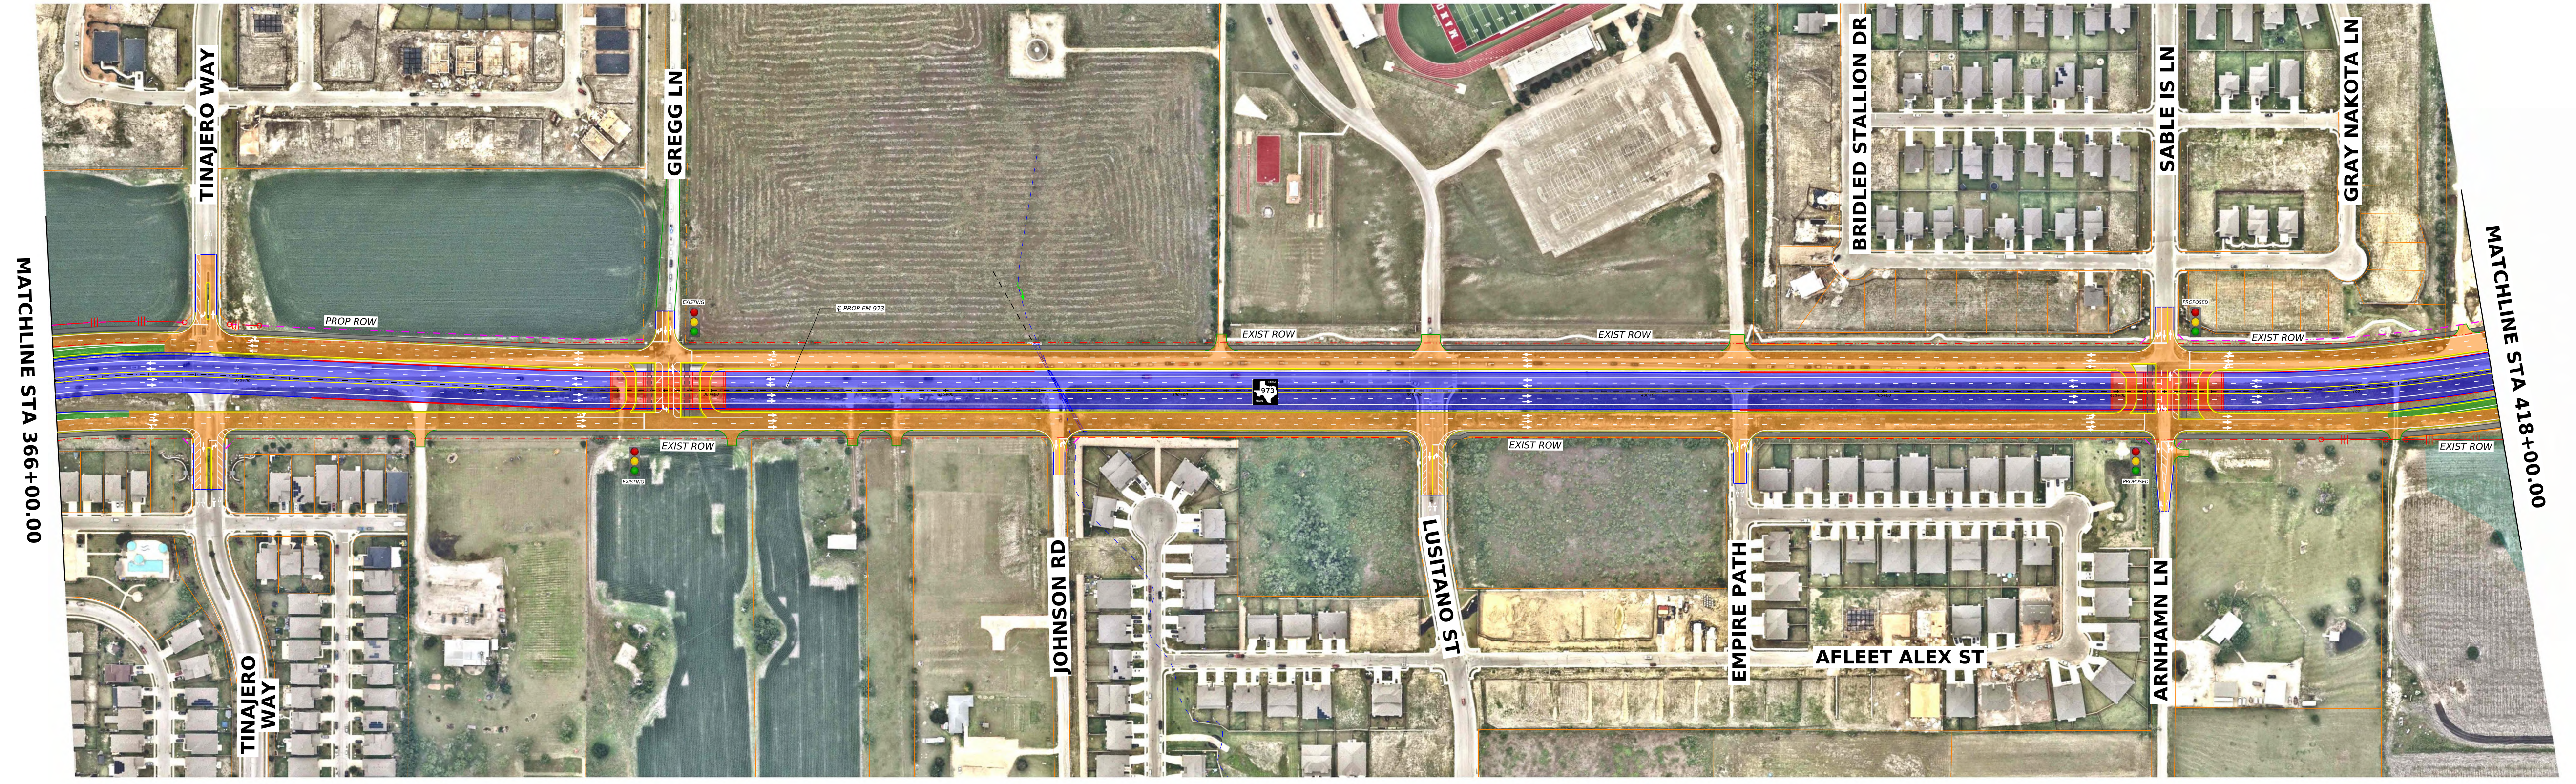

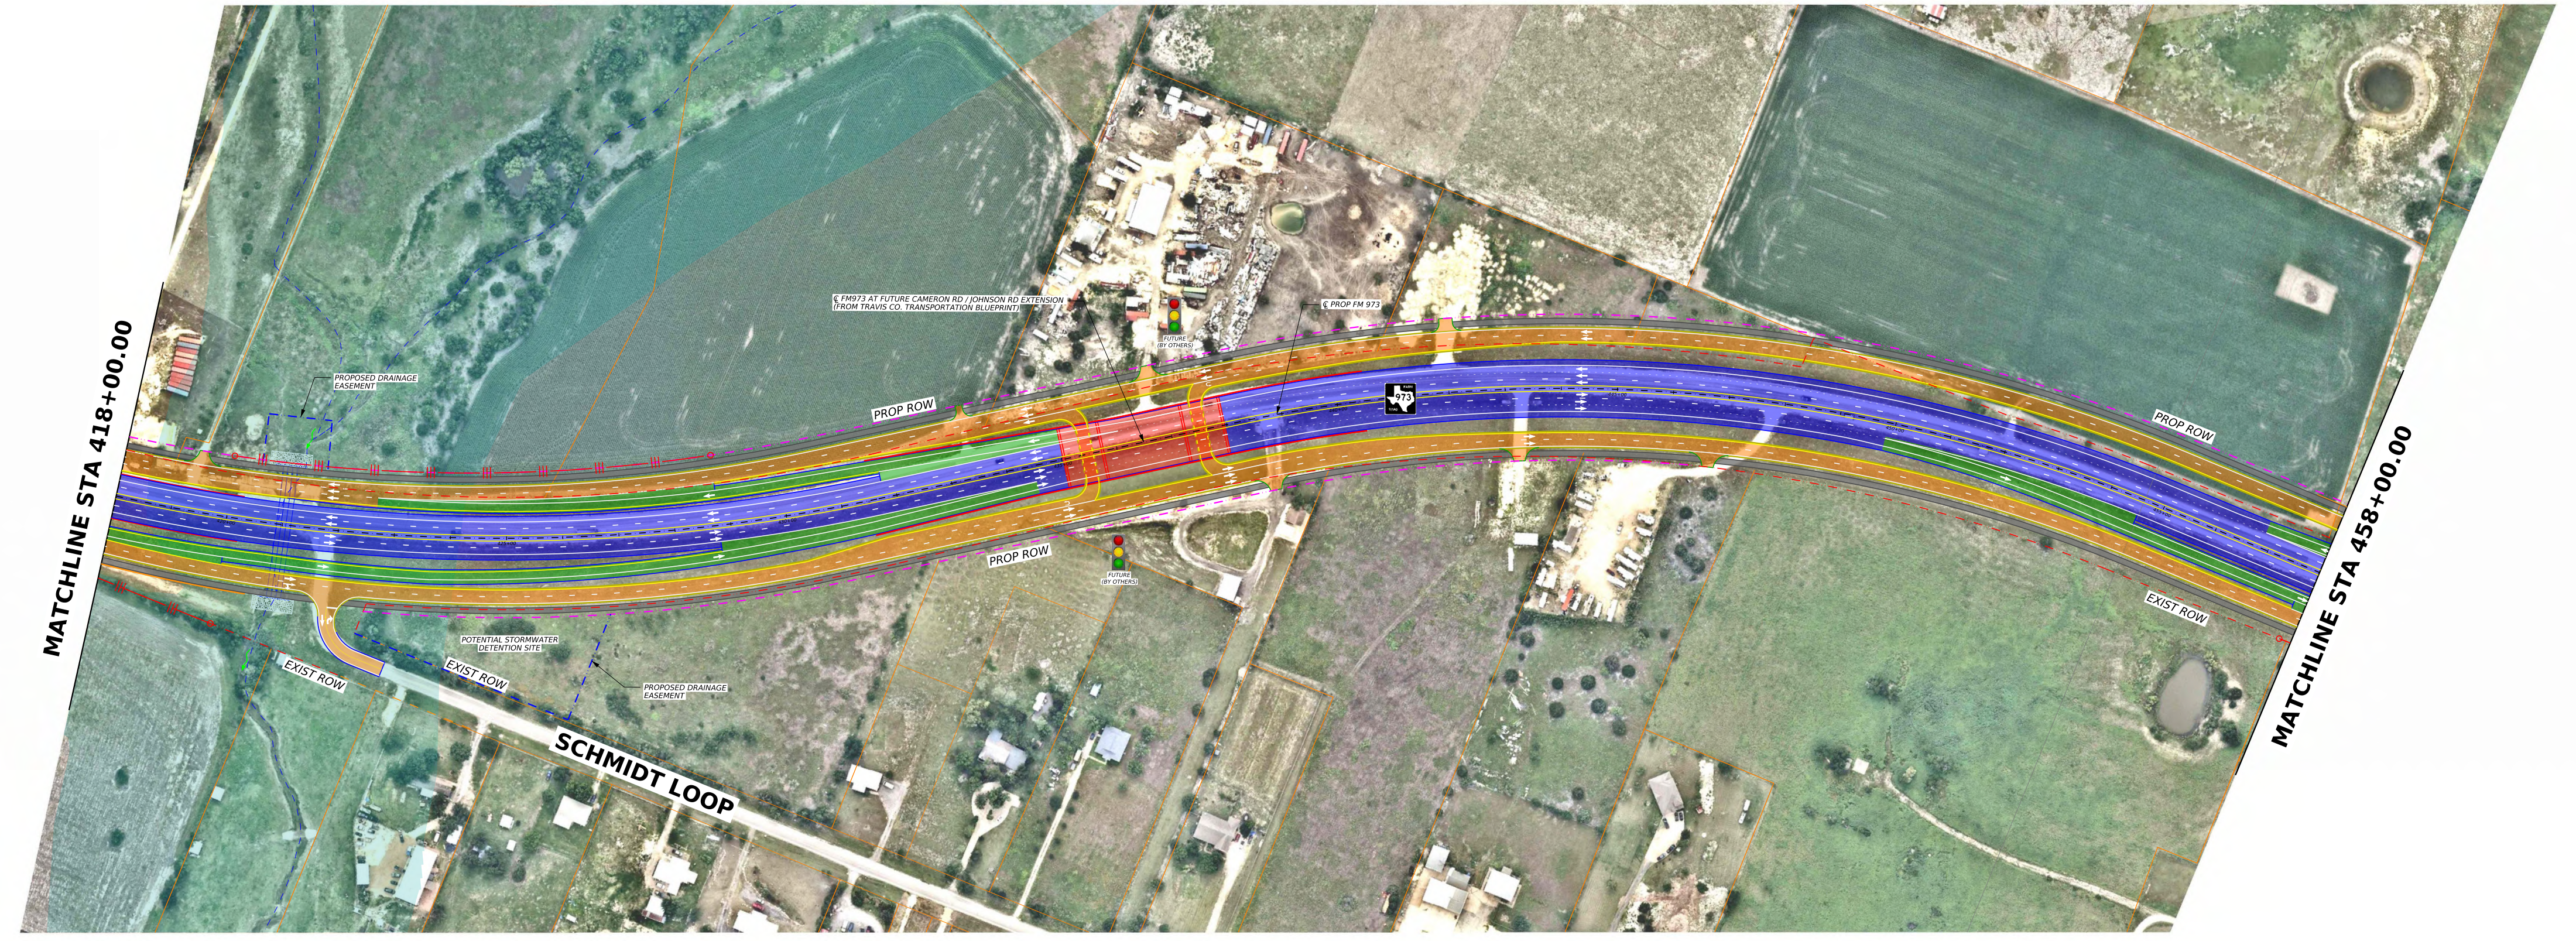


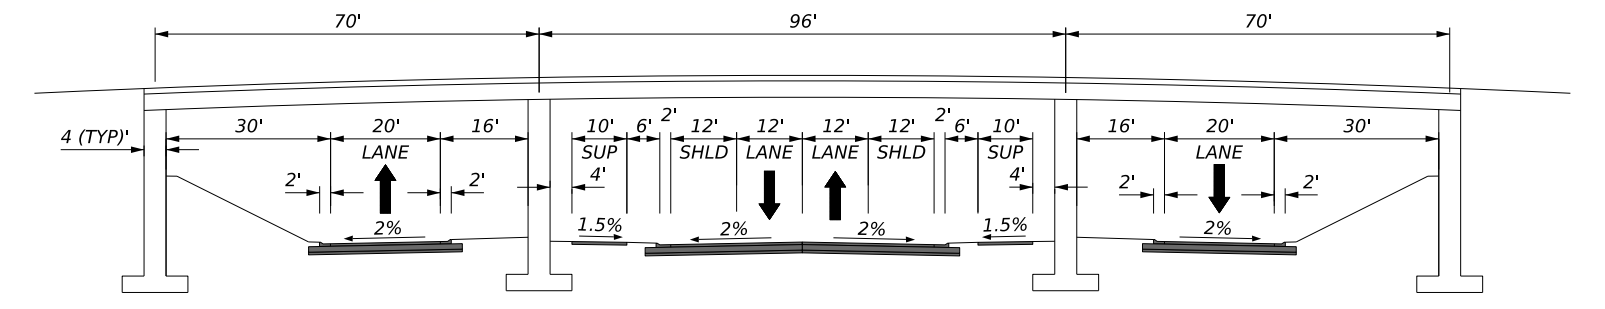


CROSSROAD UNDER FM 973
GREGG LN
(FROM MANOR DESTINATION 2050)

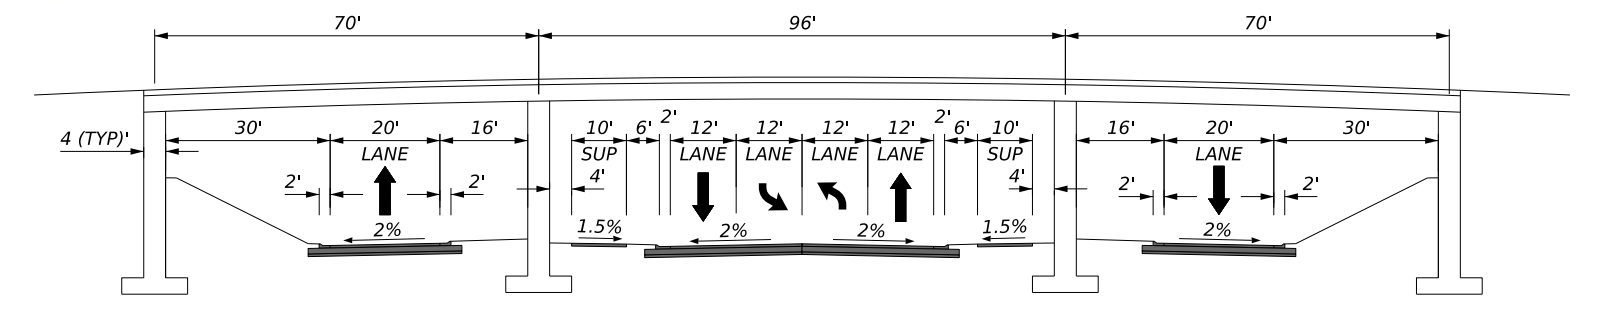


CROSSROAD UNDER FM 973
ARNHAMN LN / SABLE ISLAND LN

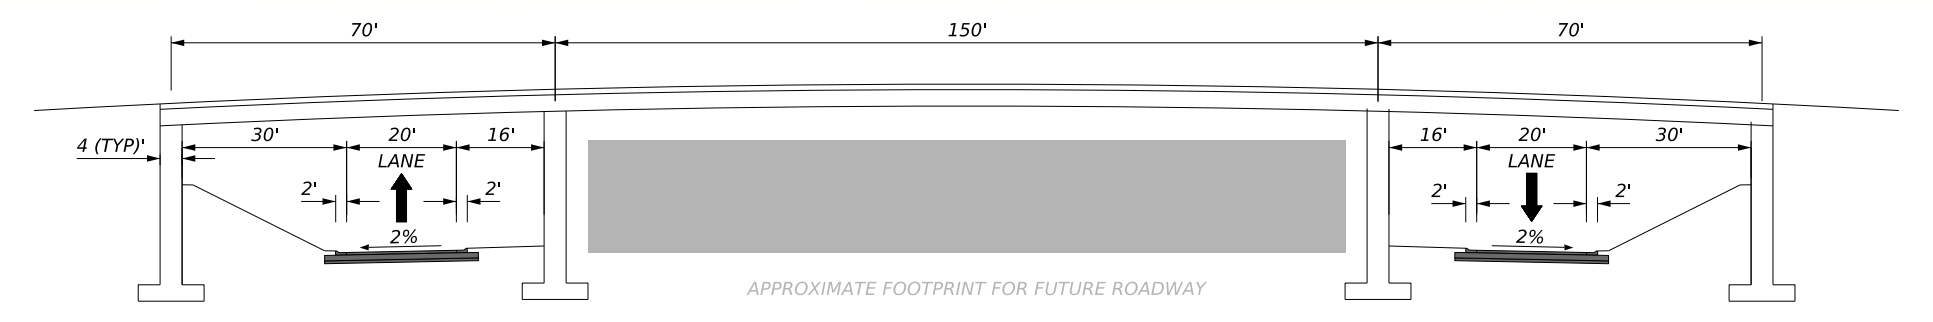


CROSSROAD UNDER FM 973
FUTURE CAMERON RD / JOHNSON RD
(FROM TRAVIS CO. TRANSPORTATION BLUEPRINT)

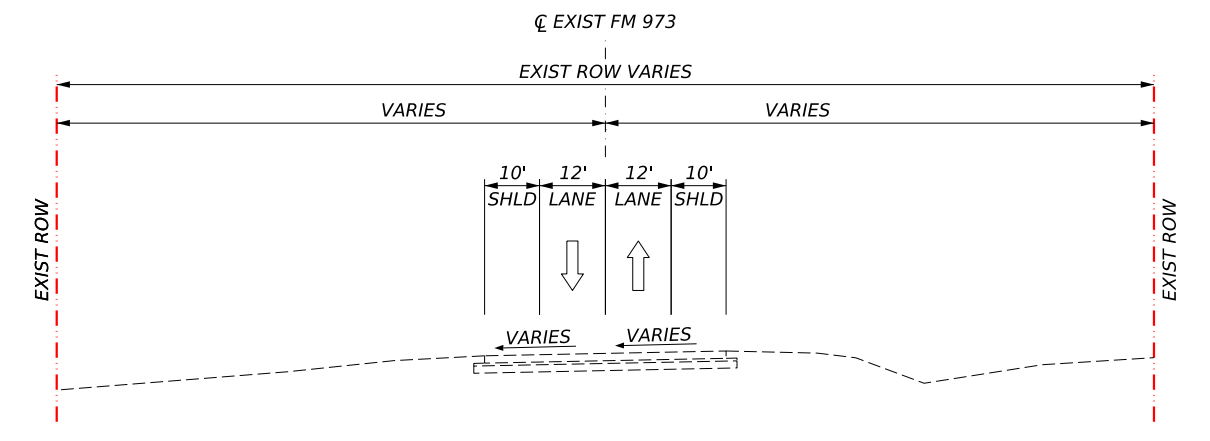

EXISTING FM 973

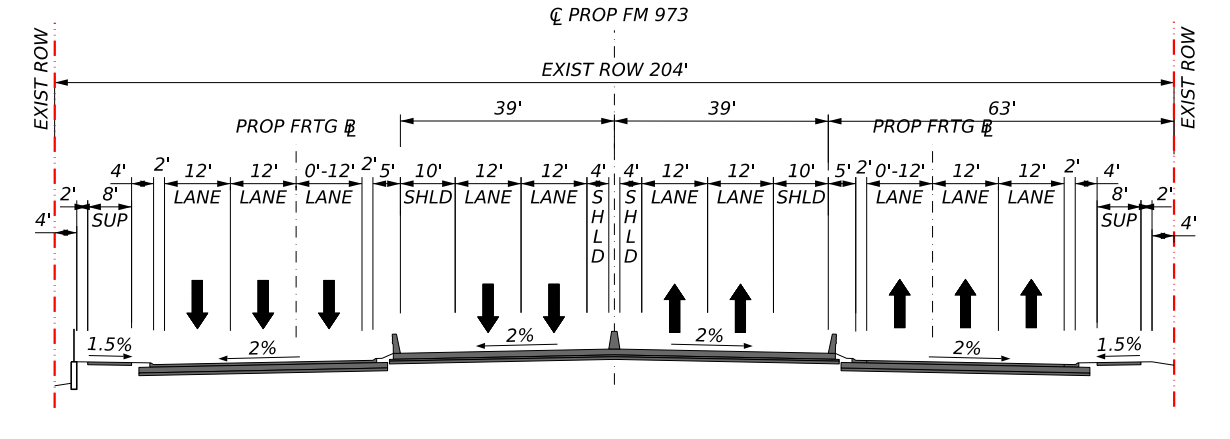

URBAN FREEWAY SECTION
TINAJERO WAY TO EAST OF ARNHAMN LANE

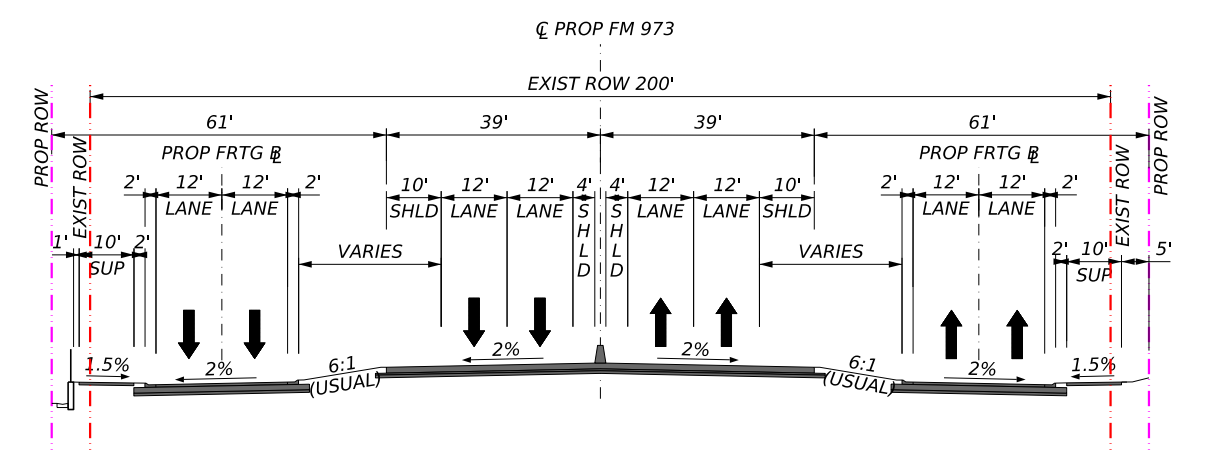

URBAN FREEWAY SECTION
EAST OF ARNHAMN LANE
(SEE PLAN VIEW FOR LOCATION OF PROPOSED ROW)

SHEET 02 OF 08
ULTIMATE

PRELIMINARY DESIGN SCHEMATIC
FM 973
TRAVIS & WILLIAMSON COUNTY

Texas Department of Transportation

TETRA TECH

FM 973 ULTIMATE

PRELIMINARY
SUBJECT TO CHANGE

TEXAS DEPARTMENT OF TRANSPORTATION
PRELIMINARY DESIGN SCHEMATIC
FM 973
TRAVIS & WILLIAMSON COUNTY
CSJ: 1200-02-036, 1200-01-026, 2295-01-026

TUSHAR TRIVEDI, P.E. – DISTRICT ENGINEER
AUSTIN DISTRICT

CURRENT ADT: 21,470 (2023)
PROJECTED ADT: 64,700 (2050)


FM 973
FROM US 290
TO SAMSUNG HIGHWAY

FROM STA 329+67 TO STA 558+00 (REF'D TO FM 973)

GEOMETRIC SCHEMATIC LAYOUT

ROADWAY	FUNCTIONAL CLASSIFICATION	ROADWAY FACILITY	DESIGN SPEED
FM 973 MAINLANES	FREEWAY PRINCIPAL ARTERIAL	SUBURBAN FREEWAY SUBURBAN	65 MPH 60 MPH
RAMPS FRONTAGE ROAD SIDE STREETS	FREEWAY COLLECTOR PRINCIPAL ARTERIAL URBAN COLLECTOR	RAMP FRONTAGE ROAD SIDE STREET LOCAL ROAD	50 MPH 55-60 MPH 30 MPH 30 MPH

MAXIMUM SUPERELEVATION RATE (emax) = 6%

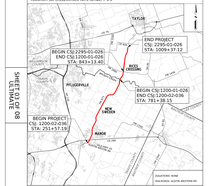

SURVEY DATUM: TEXAS CENTRAL ZONE 4203 | TRAVIS COUNTY
ADJUSTED TO SURFACE USING NAD 83/HARN NAD 83 GULF, SCALE FACTOR 1.00013

LOCATION MAP N.T.S.

PRELIMINARY
SUBMITTED FOR REVIEW
Engineer: _____ DATE: 04/08/2025, P.E.
Engineer: _____ DATE: _____, P.E.
FOR INTERIM / PARTIAL REVIEW
NOT A WORKING DOCUMENT

DESIGN CONTROLS/STANDARDS USED
TRAVIS COUNTY TRANSPORTATION CRITERIA MANUAL
TEXAS MANUAL ON UNIFORM TRAFFIC CONTROL DEVICES (TMUTCD)
AASHTO GREEN BOOK

SUBMITTED BY: _____ DATE: _____
RECOMMENDED BY: _____ DATE: _____
APPROVED BY: _____ DATE: _____

PROJECT MANAGER, P.E.
PAT JENTSCH
PROJECT MANAGER

AREA ENGINEER

ADVANCED PROJECT DEVELOPMENT SECTION
RECOMMENDED BY: _____ DATE: _____

DISTRICT DESIGN ENGINEER
APPROVED BY: _____ DATE: _____


DIRECTOR, TRANSPORTATION PLANNING & DEVELOPMENT


TYLER TECH
Tyler Technologies, Inc.
5949 Sherry Lane, Suite 1600
Dallas, Texas 75225
(800) 800-5275
www.tylertech.com

SHEET 1 OF 08
ULTIMATE


PRELIMINARY DESIGN SCHEMATIC
TRAVIS & WILLIAMSON COUNTY


Texas Department of Transportation
Austin District
7901 North IH-35
Austin, Texas 78753
(512) 832-7000

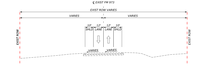

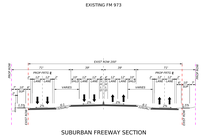


SUBURBAN FREEWAY SECTION
(SEE PLAN VIEW FOR LOCATION OF PROPOSED ROW)

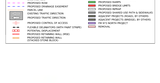


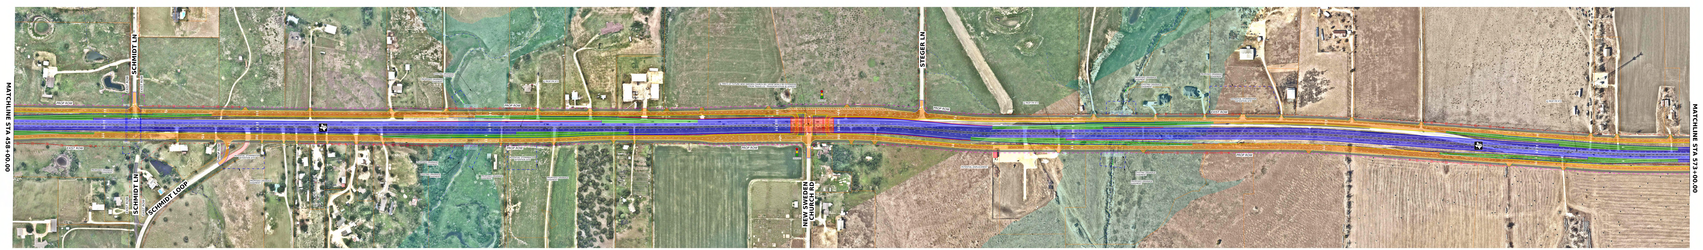



CROSSROAD UNDER FM 973
FUTURE JESSE BOHLS RD / NEW SWEDEN CHURCH RD
(FROM TRAVIS CO. TRANSPORTATION BLUEPRINT)

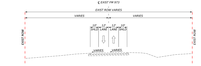

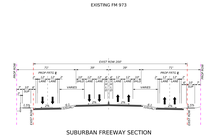

SUBURBAN FREEWAY SECTION
(SEE PLAN VIEW FOR LOCATION OF PROPOSED ROW)

TEXAS DEPARTMENT OF TRANSPORTATION
PRELIMINARY DESIGN SCHEMATIC
FM 973
TRAVIS & WILLIAMSON COUNTY
CSJ: 1200-02-036, 1200-01-026, 2295-01-026

TUSHAR TYAGI,P.E. , DISTRICT ENGINEER
AUSTIN DISTRICT

CURRENT ADT: 21,470 (2023)
PROJECTED ADT: 64,700 (2050)

FM 973
FROM US 290
TO SAMSUNG HIGHWAY

FROM STA 0014+97.59 TO STA 1509+97.72

GEOMETRIC SCHEMATIC LAYOUT

NET LENGTH OF PROJECT: 15,710.93 FEET = 14.58 MILES
EXCEPTIONS: NONE
BRIDGE: 0.12 LEVEL = 1.14 MILES

ROADWAY	FUNCTIONAL CLASSIFICATION	ROADWAY FACILITY	DESIGN SPEED
FM 973 MAINLANES	FREEWAY PRINCIPAL ARTERIAL	SUBURBAN FREEWAY FRONTAGE ROAD	65 MPH 55 MPH
RAMPS FRONTAGE ROAD SIDE STREETS	FREEWAY COLLECTOR PRINCIPAL ARTERIAL URBAN COLLECTOR	RAMP FRONTAGE ROAD RAMP LOCAL ROAD	55-65 MPH 55 MPH 30 MPH

MAXIMUM SUPERELEVATION RATE (emax) = 6%



LOCATION MAP N.T.S.

SURVEY DATA: TEXAS CENTRAL ZONE 4203 | TRAVIS COUNTY
ADJUSTED TO SURFACE: 1.00146 NAD 1983(NA2011) SCALE FACTOR: 1.00011


PRELIMINARY
SUBMITTED FOR REVIEW
Engineer: ____ DATE:(MM/DD/YY)
Registered Public Engineer
State of Texas
FOR INTERIM PRACTICAL REVIEW


DESIGN CONTROLS AND CRITERIA
DESIGN SPEED: 65 MPH
TRAFFIC VOLUME: ADT 64,700 (2050) DHV 6,470 (10%)
TRUCK PERCENTAGE: 5%

NOT A BIDDING DOCUMENT	SUBMITTED FOR APPROVAL	CAUSTICOS DISTRICT DEVELOPMENT	
Date:	RECOMMENDED BY:	RECOMMENDED BY:	
PROJECT MANAGER, TYP. AUSTIN	DEVELOPED PROJECT DEVELOPMENT SECTION	DISTRICT DESIGN ENGINEER	
PROJECT MANAGER, P.E.	RECOMMENDED BY:	APPROVED BY:	
	AREA ENGINEER	DIRECTOR, TRANSPORTATION PLANNING & DEVELOPMENT	

TEXAS DEPARTMENT OF TRANSPORTATION
TRAVIS & WILLIAMSON COUNTY
FM 973
GEOMETRIC SCHEMATIC LAYOUT

SHEET 1A OF 1B
LAYOUT

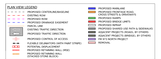

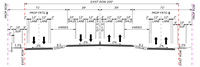


SEE PLAN VIEW FOR LOCATION OF PROPOSED ROAD

PLAN VIEW LEGEND

- PROPOSED CENTERLINE/BASELINE
- EXISTING ROW
- PROPOSED ROW
- PROPOSED PERMANENT EASEMENT
- EXISTING TRAFFIC DIRECTION
- PROPOSED TRAFFIC DIRECTION
- PROPOSED CONTROL OF ACCESS
- TUNNEL SEGMENTED CENTERLINE (START, MIDDLE, END)
- PROPOSED RETAINING WALL WALL
- PROPOSED SOUND BARRIER WALL
- EXCAVATED STONE BULLETS
- PROPOSED MAINLANE
- PROPOSED FRONTAGE ROAD
- PROPOSED RAMPS & CONNECTS
- PROPOSED DIRECT CONNECTS
- PROPOSED BRIDGE
- PROPOSED SHARED USE PATH or SIDEWALKS
- PROPOSED SIDE STREETS, DRIVEWAYS, & OTHERS
- NEW ELEVATED PROPOSED RETAINING
- REMOVAL

FM 973 ULTIMATE

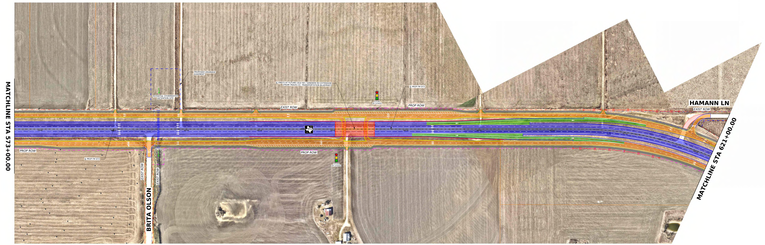






CROSSROAD UNDER FM 973
FUTURE CELE RD / SANDERN RD
(FROM TRAVIS CO. TRANSPORTATION BLUEPRINT)

PRELIMINARY
SUBJECT TO CHANGE

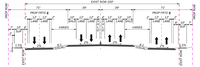

SEE PLAN VIEW FOR LOCATION OF PROPOSED ROAD

TYLIN TECH
TEXAS REGISTERED ENGINEERING FIRM F-3
TYLIN INTERNATIONAL
301 Congress Ave, Suite 1300
Austin, Texas 78701
(512) 478-4961

TEXAS DEPARTMENT OF TRANSPORTATION
TRAVIS & WILLIAMSON COUNTY
FM 973
ULTIMATE

SHEET 2A OF 0B
ULTIMATE

PRELIMINARY DESIGN SCHEMATIC
TRAVIS & WILLIAMSON COUNTY
FM 973

TEXAS DEPARTMENT OF TRANSPORTATION
PRELIMINARY DESIGN SCHEMATIC
FM 973
TRAVIS & WILLIAMSON COUNTY
CSJ: 1200-02-036, 1200-01-026, 2295-01-026

TUCKER FERGUSON, P.E. - DISTRICT ENGINEER
AUSTIN DISTRICT

CURRENT ADT : 21,470 (2023)
PROJECTED ADT: 84,700 (2050)

FM 973 FROM US 290 TO SAMSUNG HIGHWAY

FROM STA 251+57.19 TO STA 1009+37.12


GEOMETRIC SCHEMATIC LAYOUT

DRAFT PRELIMINARY DESIGN SCHEMATIC FM 973

NET LENGTH OF PROJECT: 75,779.93 FEET = 14.35 MILES
ROADWAY: 67,658.71 FEET = 12.81 MILES
BRIDGE: 8,121.22 FEET = 1.54 MILES

ROADWAY	FUNCTIONAL CLASSIFICATION	ROADWAY FACILITY	DESIGN SPEED
FM 973 MAINLANES	FREEWAY	SUBURBAN FREEWAY	65 MPH
	PRINCIPAL ARTERIAL	BOULEVARD	55 MPH
RAMPS	N/A	RAMP	50 MPH
FRONTAGE ROAD	COLLECTOR	FRONTAGE ROAD	55-60 MPH
SIDE STREETS	RURAL COLLECTOR	LOCAL ROAD/	35 MPH
	URBAN COLLECTOR	LOCAL ROAD	30 MPH

MAXIMUM SUPERELEVATION RATE (emax) = 6%

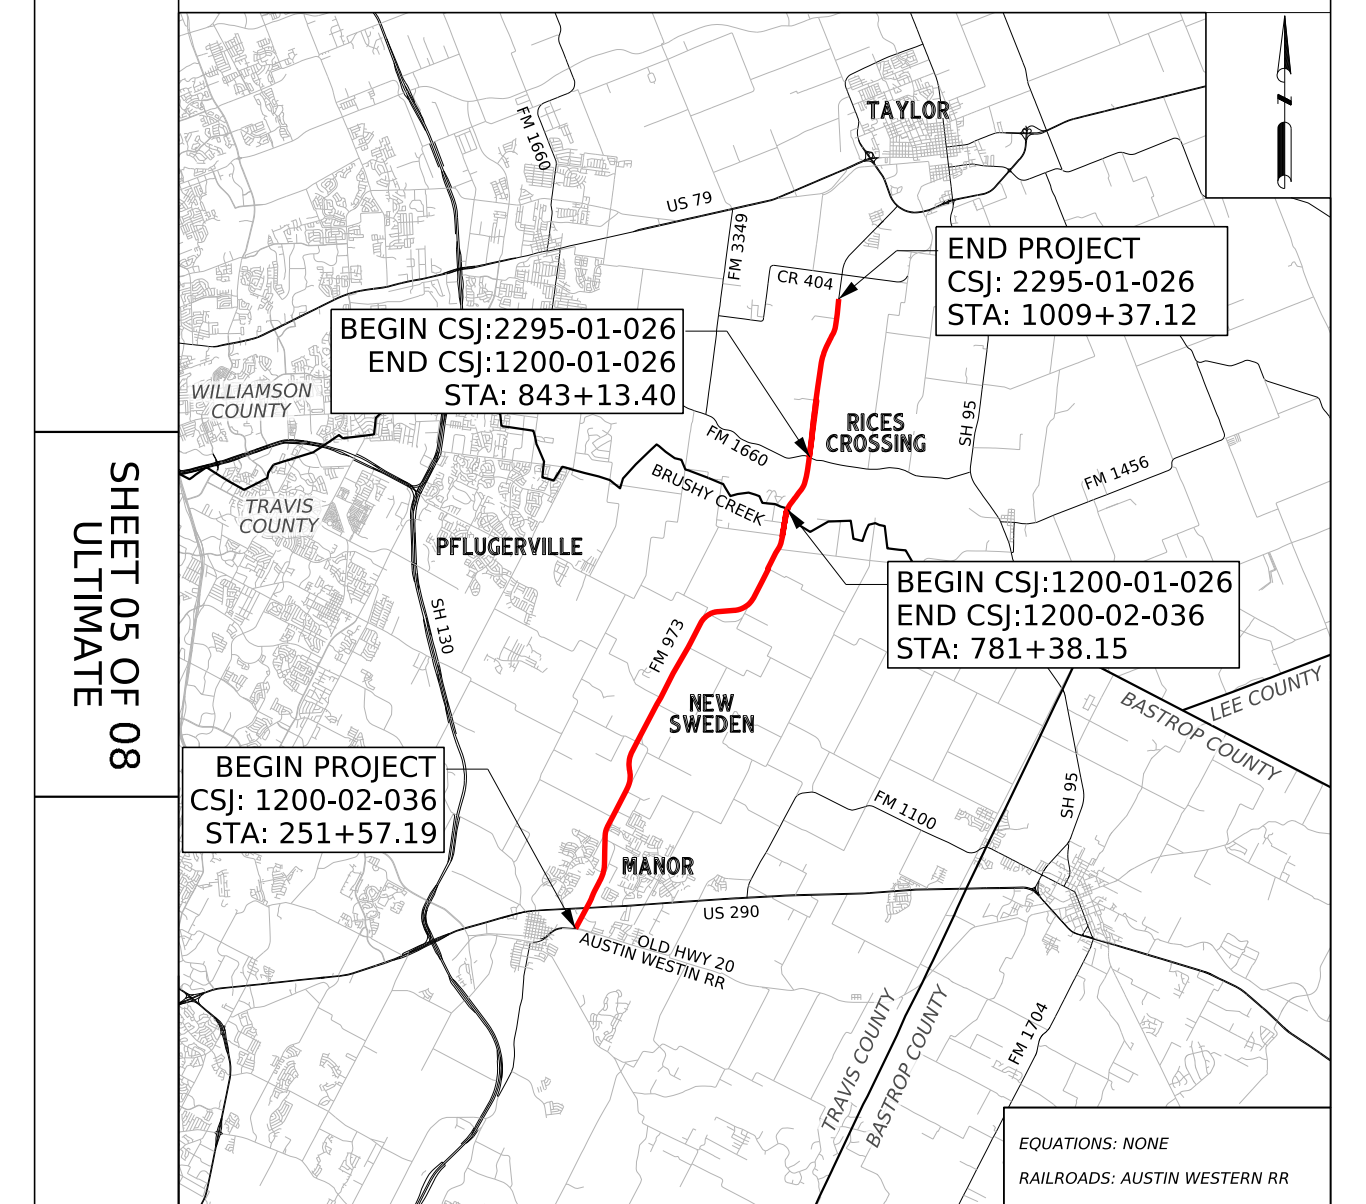

LOCATION MAP : N.T.S.

SURVEY DATA: TEXAS CENTRAL ZONE #4203 (TRAVIS COUNTY) ADJUSTED TO SURFACE USING COMBINED SCALE FACTOR 1.0001

PRELIMINARY
SUBMITTED FOR REVIEW
Engineer: CHAD GARDINER, P.E.
P.E. No.: 93793 Date: 11/9/2026
Signature:
NOT FOR CONSTRUCTION, BIDDING OR PERMITTING

DESIGN STANDARDS USED
TXDOT ROADWAY DESIGN MANUAL: 2024
TXDOT HYDRAULIC DESIGN MANUAL: 2019
TRB HIGHWAY CAPACITY MANUAL: 2022
TEXAS MANUAL OF UNIFORM CONTROL DEVICES: 2011

HORZ SCALE: 1"=100' VERT SCALE: 1"=10'


NOT A BIDDING DOCUMENT
DATE
SUBMITTED FOR APPROVAL FOR FURTHER PROJECT DEVELOPMENT
RECOMMENDED BY | RECOMMENDED BY
ADVANCED PROJECT DEVELOPMENT DIRECTOR | DISTRICT DESIGN ENGINEER
RECOMMENDED BY | APPROVED BY
PROJECT MANAGER, P.E.
P.E. #XXXXX
PROJECT MANAGER
AREA ENGINEER | DIRECTOR, TRANSPORTATION PLANNING & DEVELOPMENT

TETRA TECH
Texas PE Firm Reg. #F-929
4801 Southwest Pkwy, Pkwy 1, Suite 185, Austin, Texas 78735
T +1 512 328 5771 E transport@tetratech.com


FM 973 ULTIMATE

PRELIMINARY
SUBJECT TO CHANGE


PLAN VIEW LEGEND
- PROPOSED CENTERLINE/BASELINE
- EXISTING ROW
- PROPOSED ROW
- PROPOSED DRAINAGE EASEMENT
- PARCEL LINE
- EXISTING TRAFFIC DIRECTION
- PROPOSED TRAFFIC DIRECTION
- PROPOSED CONTROL OF ACCESS
- FLEXIBLE DELINEATORS (WITH PAINT STRIPE)
- POTENTIAL DISPLACEMENT
- PROPOSED RETAINING WALL (MSE)
- PROPOSED RETAINING WALL (STACKED STONE BLOCK)
- PROPOSED MAINLANE
- PROPOSED FRONTAGE ROAD, CROSS STREETS & DRIVEWAYS
- PROPOSED RAMPS
- PROPOSED BRIDGE LIMITS
- PROPOSED RIPRAP
- PROPOSED SHARED USE PATH & SIDEWALKS
- ADJACENT PROJECTS (ROAD), BY OTHERS
- ADJACENT PROJECTS (BRIDGE), BY OTHERS
- FM 973 NORTH PROJECT
- REMOVAL

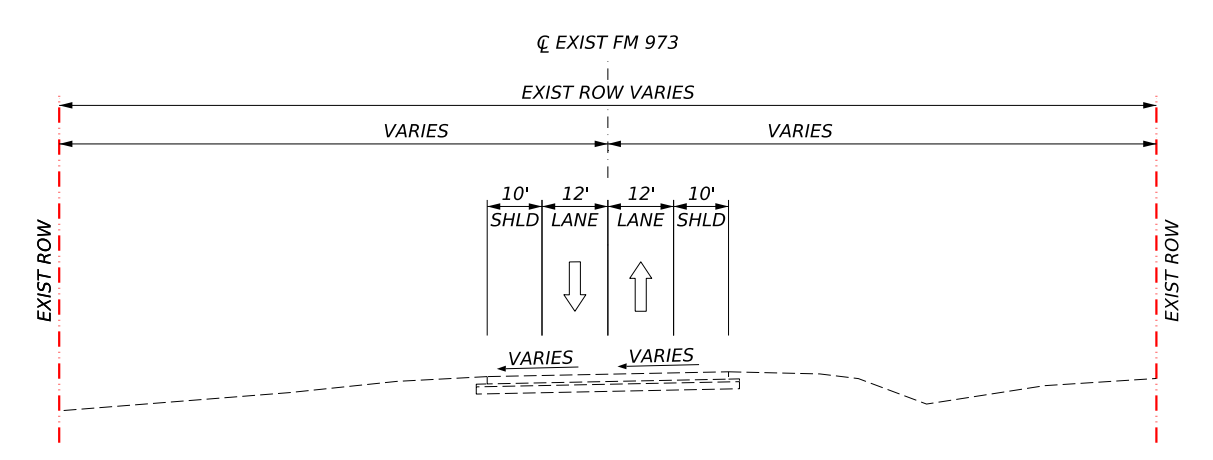


EXISTING FM 973

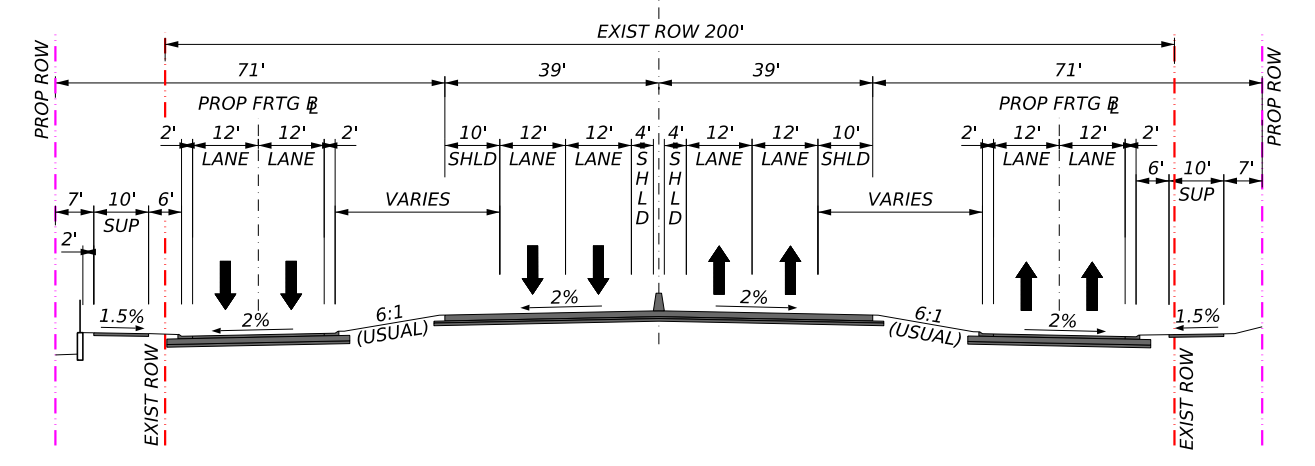



SUBURBAN FREEWAY SECTION
(SEE PLAN VIEW FOR LOCATION OF PROPOSED ROW)

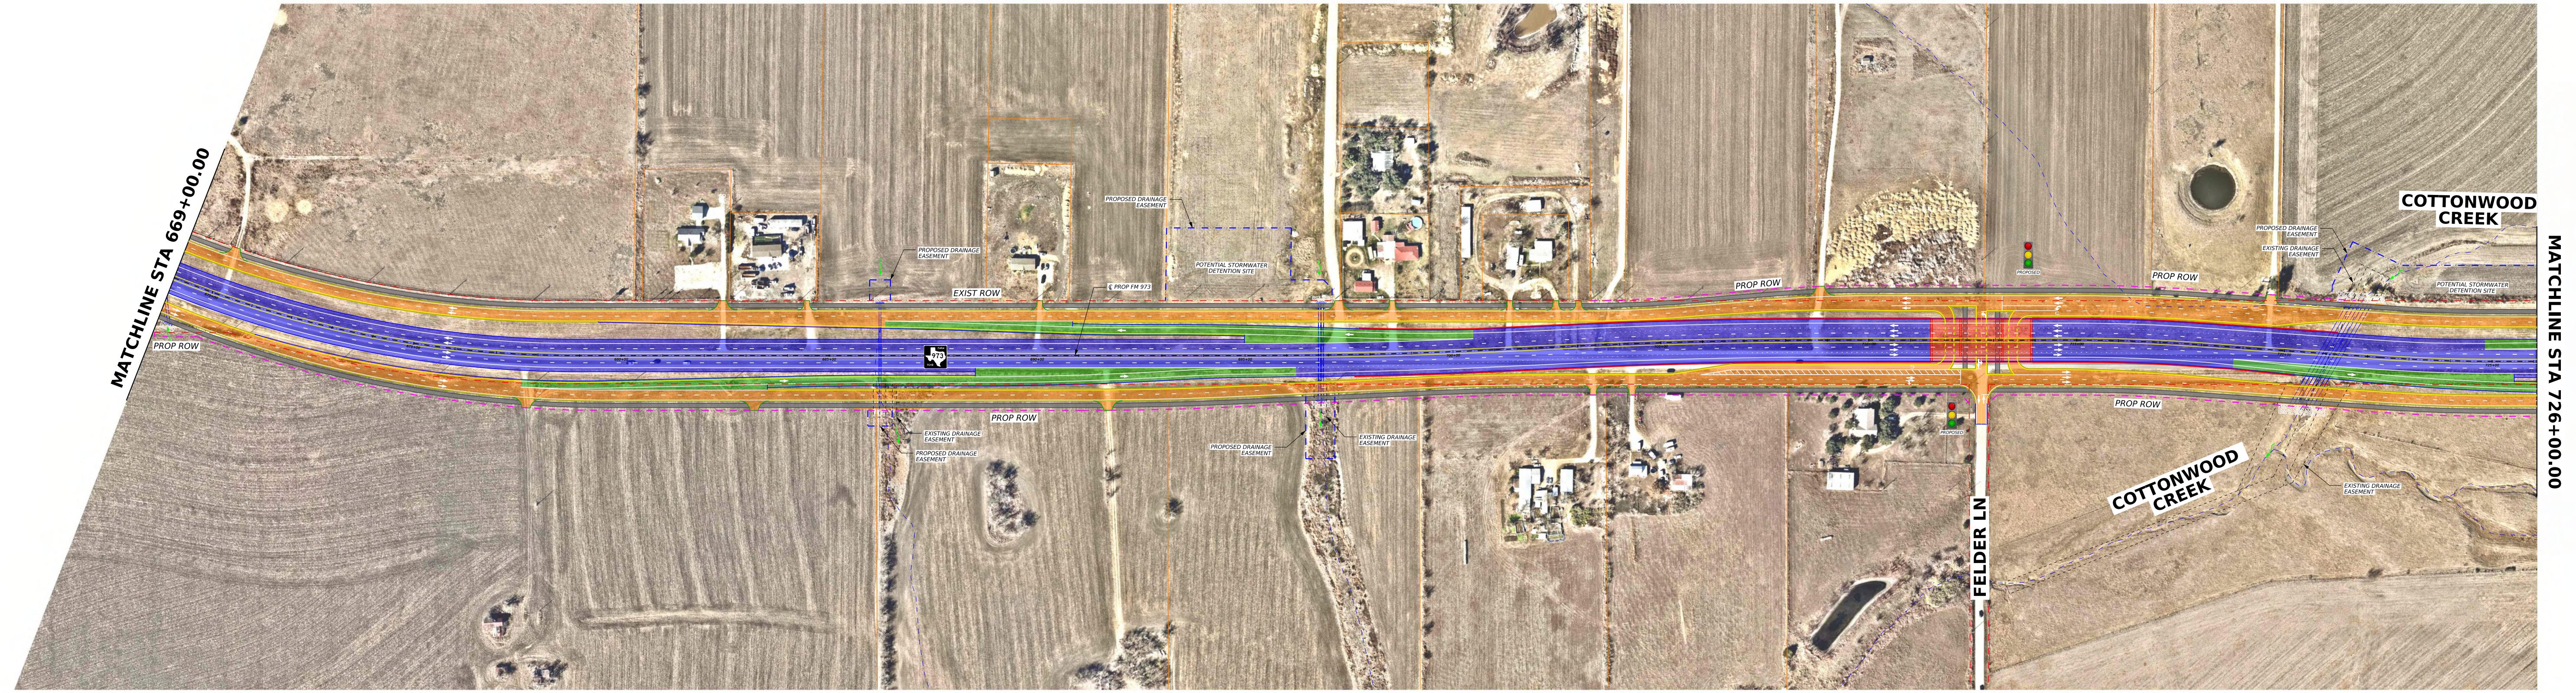

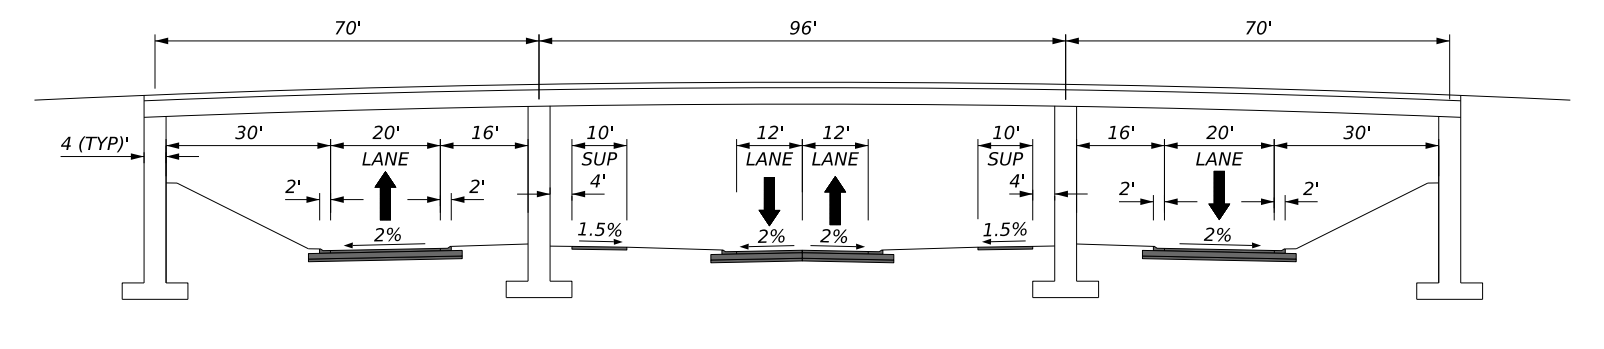


CROSSROAD UNDER FM 973
FELDER LN

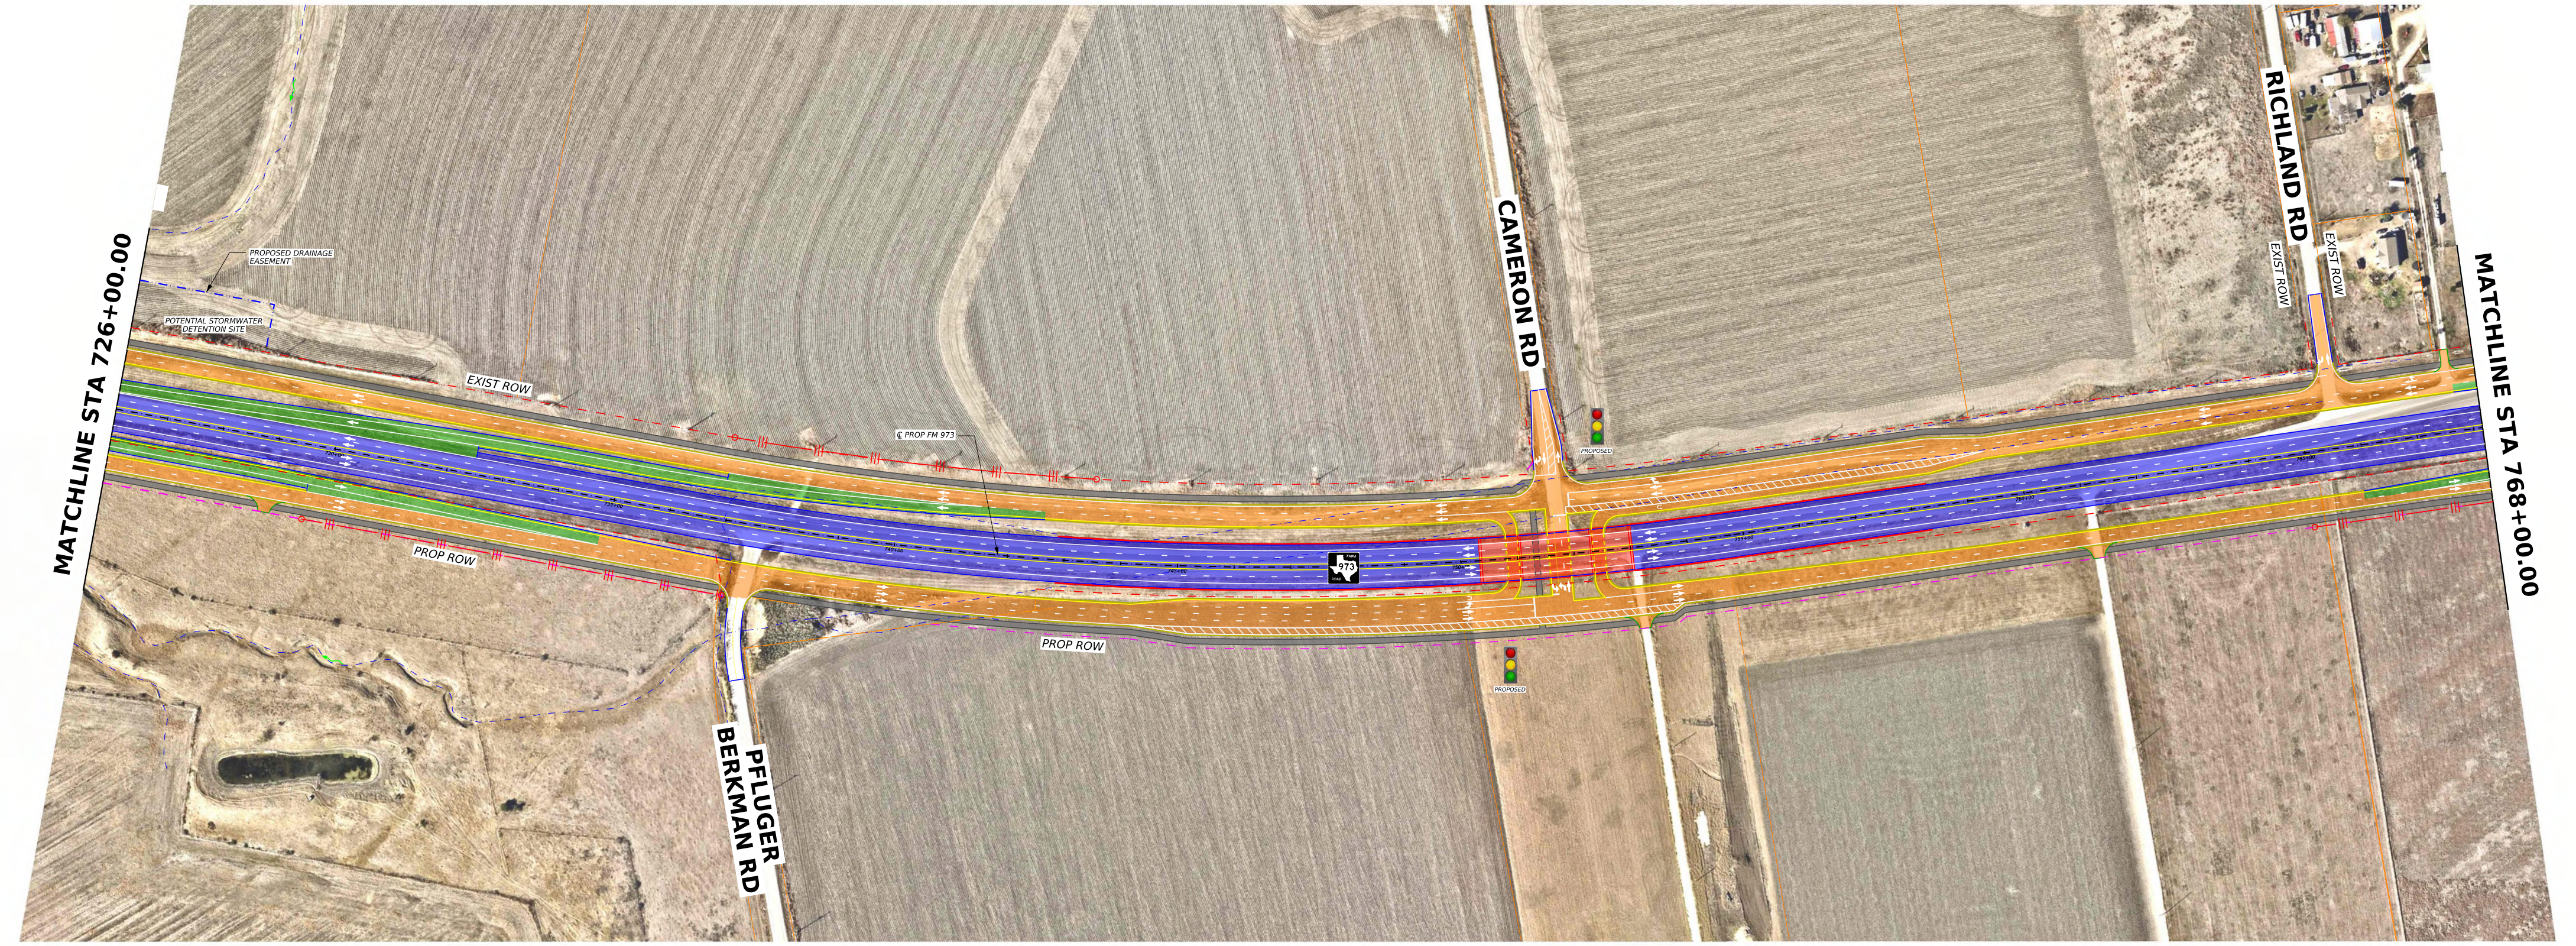


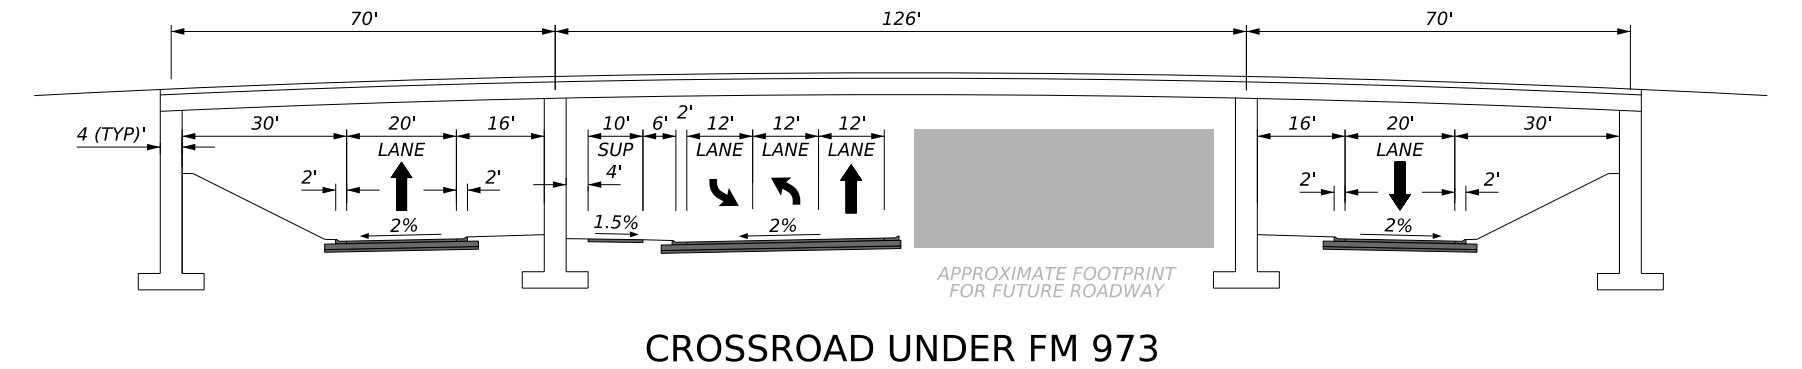

CROSSROAD UNDER FM 973
FUTURE CAMERON RD / ROWE LN EXTENSION
(FROM TRAVIS CO. TRANSPORTATION BLUEPRINT)

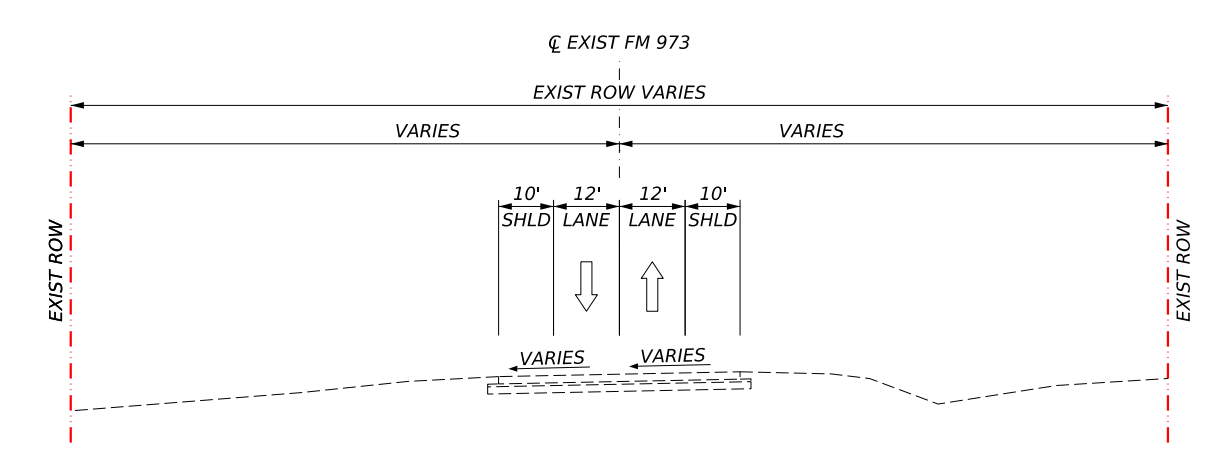

EXISTING FM 973

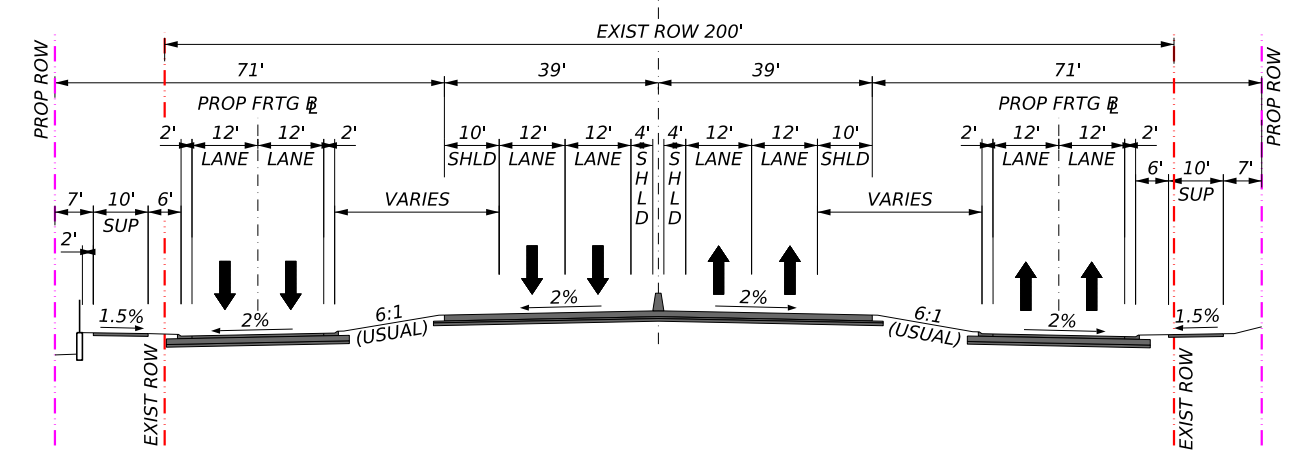

SUBURBAN FREEWAY SECTION
(SEE PLAN VIEW FOR LOCATION OF PROPOSED ROW)

SHEET 05 OF 08
ULTIMATE

PRELIMINARY DESIGN SCHEMATIC
FM 973
TRAVIS & WILLIAMSON COUNTY

Texas Department of Transportation
©2026 by Texas Department of Transportation; all rights reserved

Plotted on: 11/9/2026
Scale: 1:0.08333332

FM 973 ULTIMATE

PRELIMINARY
SUBJECT TO CHANGE

TEXAS DEPARTMENT OF TRANSPORTATION
PRELIMINARY DESIGN SCHEMATIC
FM 973
TRAVIS & WILLIAMSON COUNTY
CSJ: 1200-02-036, 1200-01-026, 2295-01-026

TUSHAR TRIVEDI,PE, P.E. - DISTRICT ENGINEER
AUSTIN DISTRICT

CURRENT ADT: 21,470 (2023)
PROJECTED ADT: 64,700 (2050)

FM 973
FROM US 290
TO SAMSUNG HIGHWAY

FROM STA 287+87.70 TO STA 908+87.70

GEOMETRIC SCHEMATIC LAYOUT

NET LENGTH OF PROJECT: 15,710.0 FEET = 14.90 MILES
BEGIN CSJ 2295-01-026: STA. 0+00.00
BRIDGE: 0.15 LEFT** + 1.64 MILES

ROADWAY	FUNCTIONAL CLASSIFICATION	ROADWAY FACILITY	DESIGN SPEED
FM 973 MAINLANES	FREEWAY PRINCIPAL ARTERIAL	SUBURBAN FREEWAY SUBURBAN ARTERIAL	65 MPH 55 MPH
RAMPS FRONTAGE ROAD SIDE STREETS	COLLECTOR PRINCIPAL ARTERIAL URBAN COLLECTOR	RAMP FRONTAGE ROAD RAMP LOCAL ROAD	40 MPH 55-60 MPH 40 MPH 30 MPH

MAXIMUM SUPERELEVACTION RATE (emax) = 6%



LOCATION MAP N. T. S.

SURVEY DATA: TEXAS CENTRAL ZONE #4203 | TRAVIS COUNTY
ADJUSTED TO SURFACE USING MALONEY MAGNOLIA SCALE FACTOR 1.00012

PRELIMINARY
SUBMITTED FOR REVIEW
Engineer: _____ DATE UNDERWELL P.E.
Engineer: _____ DATE _____ CLOSED
Engineer: _____
Engineer: _____
DO NOT USE FOR CONSTRUCTION, BIDDING OR NEGOTIATING

DESIGN EXCEPTIONS/VARIANCES/WAIVERS: NONE REQUIRED
DESIGN CONTROLS: AASHTO GREEN BOOK (2018)
TEXAS SUPPLEMENT TO AASHTO GREEN BOOK (2020)


TEXAS DEPARTMENT OF TRANSPORTATION
SUBMITTED FOR APPROVAL
RECOMMENDED BY: _____ DATE _____
DEVELOPMENT SECTION DIRECTOR
RECOMMENDED BY: _____ DATE _____
PROJECT MANAGER, P.E.
PROJECT MANAGER
CAPITAL PROJECTS DIVISION DIRECTOR
RECOMMENDED BY: _____ DATE _____
DISTRICT DESIGN ENGINEER
APPROVED BY: _____ DATE _____
AREA ENGINEER
DIRECTOR, TRANSPORTATION PLANNING & DEVELOPMENT

TEXAS TECH
TEXAS TECH ENGINEERING CONSULTANTS, INC.
2579 HANGAR PLACE
BRYAN, TEXAS 77807
PH. (979) 431-0741
TBPE FIRM NO. F-3164


TEXAS Department of Transportation
TRAVIS & WILLIAMSON COUNTY
PRELIMINARY DESIGN SCHEMATIC
SHEET 06 OF 08
ULTIMATE

PLAN VIEW LEGEND


- PROPOSED CENTERLINE/BASELINE
- EXISTING ROW
- PROPOSED ROW
- PROPOSED PERMANENT EASEMENT
- EXISTING TRAFFIC DIRECTION
- PROPOSED TRAFFIC DIRECTION
- PROPOSED CONTROL OF ACCESS
- TUSHKA DESIGNATION (WITH FRONT STAMP)
- PROPOSED RAILROAD
- PROPOSED RETAINING WALL WALL
- PROPOSED SOUND BARRIER WALL
- PROPOSED MAINLANE
- PROPOSED FRONTAGE ROAD, CONNECTOR & RAMPS
- PROPOSED SIDE STREETS
- PROPOSED BRIDGE
- PROPOSED DRAINAGE DIP PATH & SEDIMENT
- PROPOSED SIDEWALK, SHARED USE PATHWAY, BICYCLE MARKED ROADWAY, OR STRIPING
- MEDIAN MARKING/TREATMENT
- REMOVAL

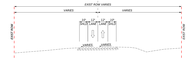



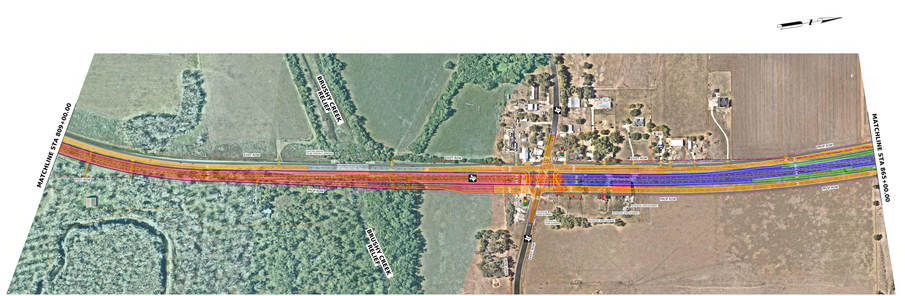



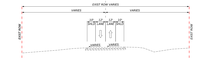

TEXAS DEPARTMENT OF TRANSPORTATION
PRELIMINARY DESIGN SCHEMATIC
FM 973
TRAVIS & WILLIAMSON COUNTY
CSJ: 1200-02-036, 1200-01-026, 2295-01-026

TUSHAR TRIVEDI, P.E. - DISTRICT ENGINEER
AUSTIN DISTRICT

CURRENT ADT: 21,470 (2023)
PROJECTED ADT: 64,700 (2050)

FM 973
FROM US 290
TO SAMSUNG HIGHWAY

FROM STA 809+87.59 TO STA 1009+37.12

GEOMETRIC SCHEMATIC LAYOUT

NET LENGTH OF PROJECT: 19,750 FEET = 14.39 MILES
LENGTH OF BRIDGE: 1,000 FEET = 0.19 MILES
AVERAGE: 0.12 LEFT/RT = 14.99 MI

ROADWAY	FUNCTIONAL CLASSIFICATION	ROADWAY FACILITY	DESIGN SPEED
FM 973 MAINLANES	FREEWAY PRINCIPAL ARTERIAL	SUBURBAN FREEWAY SUBURBAN	65 MPH 60 MPH
RAMPS FRONTAGE ROAD SIDE STREETS	RAMPS COLLECTOR PRINCIPAL ARTERIAL URBAN COLLECTOR	RAMP FRONTAGE ROAD SIDE STREET LOCAL ROAD	50 MPH 55-60 MPH 30 MPH 30 MPH

MAXIMUM SUPERELEVATION RATE (emax) = 6%



LOCATION MAP N. T. S.

SURVEY DATA: TEXAS CENTRAL ZONE 4203 | TRAVIS COUNTY
ADJUSTED TO SURFACE USING MONUMENT: SCALE FACTOR 1.0001

PRELIMINARY

SUBMITTED FOR REVIEW
Engineer: _____ DATE:
Engineer: _____ DATE:
Engineer: _____ DATE:
DO NOT USE FOR CONSTRUCTION, BIDDING OR NEGOTIATING

DESIGN CONTROLS AND CRITERIA
TRAFFIC DATA: 2050 ADT
DESIGN SPEED: 65 MPH
DESIGN VEHICLE: WB-67

PLAN SHEET APPROVAL	DATE	CULVERTS ONLY? DEVELOPMENT	DATE
RECOMMENDED BY:		RECOMMENDED BY:	
ASSISTANT PROJECT DEVELOPMENT ENGINEER		DISTRICT DESIGN ENGINEER	
RECOMMENDED BY:		APPROVED BY:	
PROJECT MANAGER, T.E. P.E. (Print Name) PROJECT MANAGER		AREA ENGINEER	DIRECTOR, TRANSPORTATION PLANNING & DEVELOPMENT

The Texas Department of Transportation
Texas Department of Transportation

TEXAS TECH
TEXAS TECH UNIVERSITY
Box 41023, Lubbock, Texas 79409-1023
(806) 742-3476
TBPE Firm No. F-3164


SHEET 01 OF 08
FM 973 ULTIMATE
PRELIMINARY DESIGN SCHEMATIC
TRAVIS & WILLIAMSON COUNTY

The Texas Department of Transportation


PLAN VIEW LEGEND

- PROPOSED CENTERLINE/BASELINE
- EXISTING ROW
- PROPOSED ROW
- PROPOSED PERMANENT EASEMENT
- EXISTING TRAFFIC DIRECTION
- PROPOSED TRAFFIC DIRECTION
- PROPOSED CONTROL OF ACCESS
- TUCKING DELINEATORS (WITH FRONT STAKE)
- PROPOSED RETAINING WALL
- PROPOSED SOUNDING WALL WITH SOUNDING STAKE
- PROPOSED MAINLANE
- PROPOSED FRONTAGE ROAD, COLLECTOR & RAMPS
- PROPOSED SIDE STREETS
- PROPOSED BRIDGE
- PROPOSED DRAINAGE PIPE & HEADWALLS
- PROPOSED SIDEWALK, BIKE LANES, & STRIPING
- MEDIAN MARKINGS/SIGNAL AT STRIPING
- REMOVAL



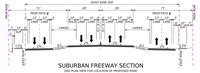


SEE PLAN VIEW FOR LOCATION OF PROPOSED ROAD

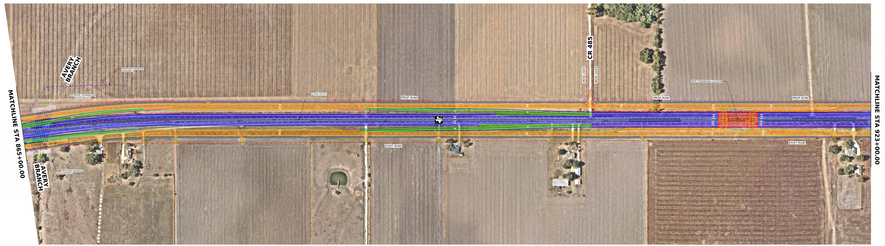





FM 973 ULTIMATE

PRELIMINARY
SUBJECT TO CHANGE

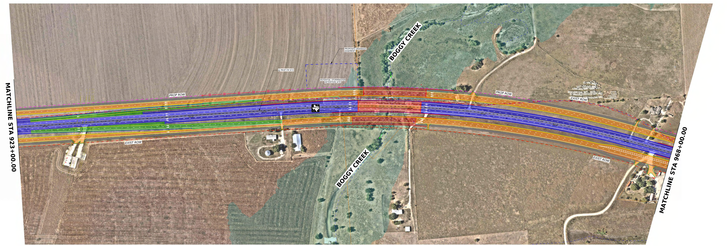

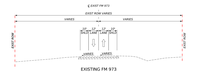

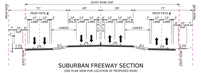

SEE PLAN VIEW FOR LOCATION OF PROPOSED ROAD

FM 973 ULTIMATE

PRELIMINARY
SUBJECT TO CHANGE

TEXAS DEPARTMENT OF TRANSPORTATION
PRELIMINARY DESIGN SCHEMATIC
FM 973
TRAVIS & WILLIAMSON COUNTY
CSJ: 1200-02-036, 1200-01-026, 2295-01-026

TUSHER TYNGUZIN, P.E. - DISTRICT ENGINEER
AUSTIN DISTRICT

CURRENT ADT: 21,470 (2023)
PROJECTED ADT: 64,700 (2050)

FM 973
FROM US 290
TO SAMSUNG HIGHWAY

FROM STA 409+87.59 TO STA 508+67.72

GEOMETRIC SCHEMATIC LAYOUT

NET LENGTH OF PROJECT: 10,753.93 FT = 10.39 MILES
EXISTING R.O.W. VARIES 100' TO 200'
BRIDGE: 0.10 LEFT FT = 14.99 LEF

ROADWAY	FUNCTIONAL CLASSIFICATION	ROADWAY FACILITY	DESIGN SPEED
FM 973 MAINLANES	FREEWAY PRINCIPAL ARTERIAL	SUBURBAN FREEWAY BOULEVARD	65 MPH 50 MPH
SUMPS FRONTAGE ROAD SIDE STREETS	COLLECTOR PRINCIPAL ARTERIAL URBAN COLLECTOR	SUMP FRONTAGE ROAD ARTERIAL LOCAL ROAD	40 MPH 55-60 MPH 50 MPH 30 MPH

MAXIMUM SUPERELEVACTION RATE (emax) = 6%



LOCATION MAP N.T.S.

SURVEY DATUM: TEXAS CENTRAL ZONE 4203 | TRAVIS COUNTY
ADJUSTED TO SURFACE USING NAD 83/NAVD 88 | SCALE FACTOR 1.00001

PRELIMINARY
SUBMITTED FOR REVIEW
Engineer ____ DATE(MM/DD/YY)
Registered ____ DATE(MM/DD/YY)
Public Engineer
OR SURVEYING

DESIGN CONTROLS
DESIGN SPEED: 65 MPH
DESIGN VEHICLE: WB-67
DESIGN FREQUENCY: 50 YEARS (MAINLANES)
DESIGN FREQUENCY: 10 YEARS (FRONTAGE ROADS)

PLANS PREPARED BY: | DATE | SUBMITTED FOR APPROVAL: | DATE | RECOMMENDED BY: | DATE | RECOMMENDED BY: | DATE
DATE
DEVELOPED PROJECT DEVELOPMENT SECTION | DATE | DISTRICT DESIGN ENGINEER
RECOMMENDED BY: | DATE | APPROVED BY: | DATE
PROJECT MANAGER, P.E. (PE #)
PROJECT MANAGER
AREA ENGINEER
DIRECTOR, TRANSPORTATION PLANNING & DEVELOPMENT


TEXAS DEPARTMENT OF TRANSPORTATION
125 E. 11th Street, Austin, Texas 78701-2483
www.txdot.gov

TYLIN LEGEND


PROPOSED CENTERLINE/BASELINE	PROPOSED RAILROAD
EXISTING ROW	PROPOSED TRAFFIC FLOW
PROPOSED ROW	PROPOSED FRONTAGE ROAD TRAFFIC FLOW
PROPOSED PERMANENT EASEMENT	PROPOSED RAMPS
LIMITS	PROPOSED BRIDGE
EXISTING TRAFFIC DIRECTION	PROPOSED DRAINAGE (SD PIPE & SD/BRIDGE)
PROPOSED TRAFFIC DIRECTION	PROPOSED DRAINAGE (OPEN SECTION)
PROPOSED CONTROL OF ACCESS	RELOCATE WATER PIPELINE (SIZE AS SHOWN)
TUSHBAR DELINEATORS (WITH FIBER OPTIC CABLE)	REMOVAL
PROPOSED RETAINING WALL	
PROPOSED SOUNDING WALL	
EXISTING UTILITIES	
PROPOSED UTILITIES	




EXISTING FM 973

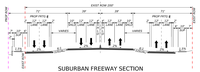

SUBURBAN FREEWAY SECTION
(SEE PLAN VIEW FOR LOCATION OF PROPOSED ROW)

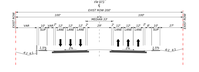

URBAN BOULEVARD SECTION

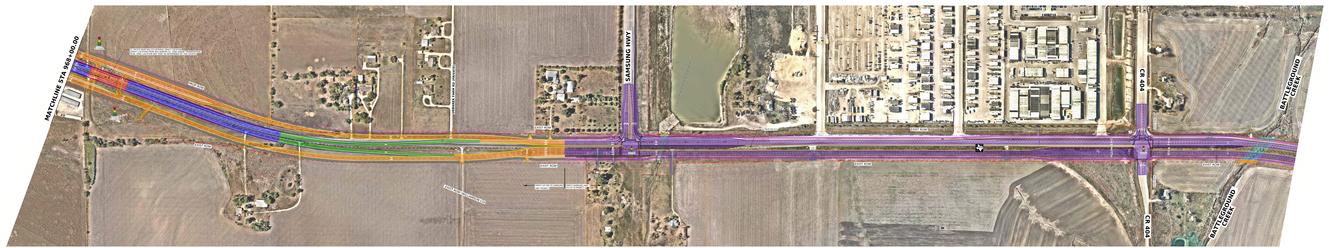





CROSSROAD UNDER FM 973
FUTURE WILLIAMSON CO ARTERIAL



EXISTING FM 973

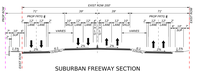

SUBURBAN FREEWAY SECTION
(SEE PLAN VIEW FOR LOCATION OF PROPOSED ROW)

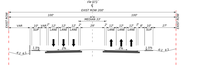

URBAN BOULEVARD SECTION

TYLIN TECH
Tylin International
Texas Registered Engineering Firm F-3199
Texas Registered Surveying Firm 10194382
811 Barton Springs Rd, Suite 725
Austin, Texas 78704
Phone: (512) 328-1011

SHEET 1 OF 08
ULTIMATE

PRELIMINARY DESIGN SCHEMATIC
TRAVIS & WILLIAMSON COUNTY

Texas Department of Transportation
www.txdot.gov